



PHASE II

Exuma Building

PROJECT SUMMARY

- (21) A UNITS -3 BED/ 3 BATH (1540 SF)
- (3) H UNITS -4 BED/ 4 BATH (2140 SF)
- (3) E UNITS -3 BED/ 3 BATH W/MEDIA (1610 SF)
- (3) F UNITS -4 BED/ 4 1/2 BATH (2125 SF)
- (3) N UNITS -4 BED/ 3 BATH (1820 SF)



Developed By

J. Alan Kent DEVELOPMENT

Cunningham & Head

Listed By


ANGELO DEPAOLA

THE COASTAL CONNECTION

expREALTY

Subject to Change

"NEED NOT BE BUILT"

 

HENRY NORRIS & ASSOCIATES

ARCHITECTURE & ENVIRONMENTAL DESIGN

30 N. PALAFOX
PENSACOLA, FL 32502
(850)432-6011
FAX 435-9001

ABACO
ORANGE BEACH

JOB #:
CAD:
CHECKED; HN
DATE: 6-18-26

REVISIONS:


SEAL:

SHEET TITLE:
PHASE II SITE PLAN

A100

Phase II Exuma Building

33 Units | 11 units per floor | 85 parking spaces

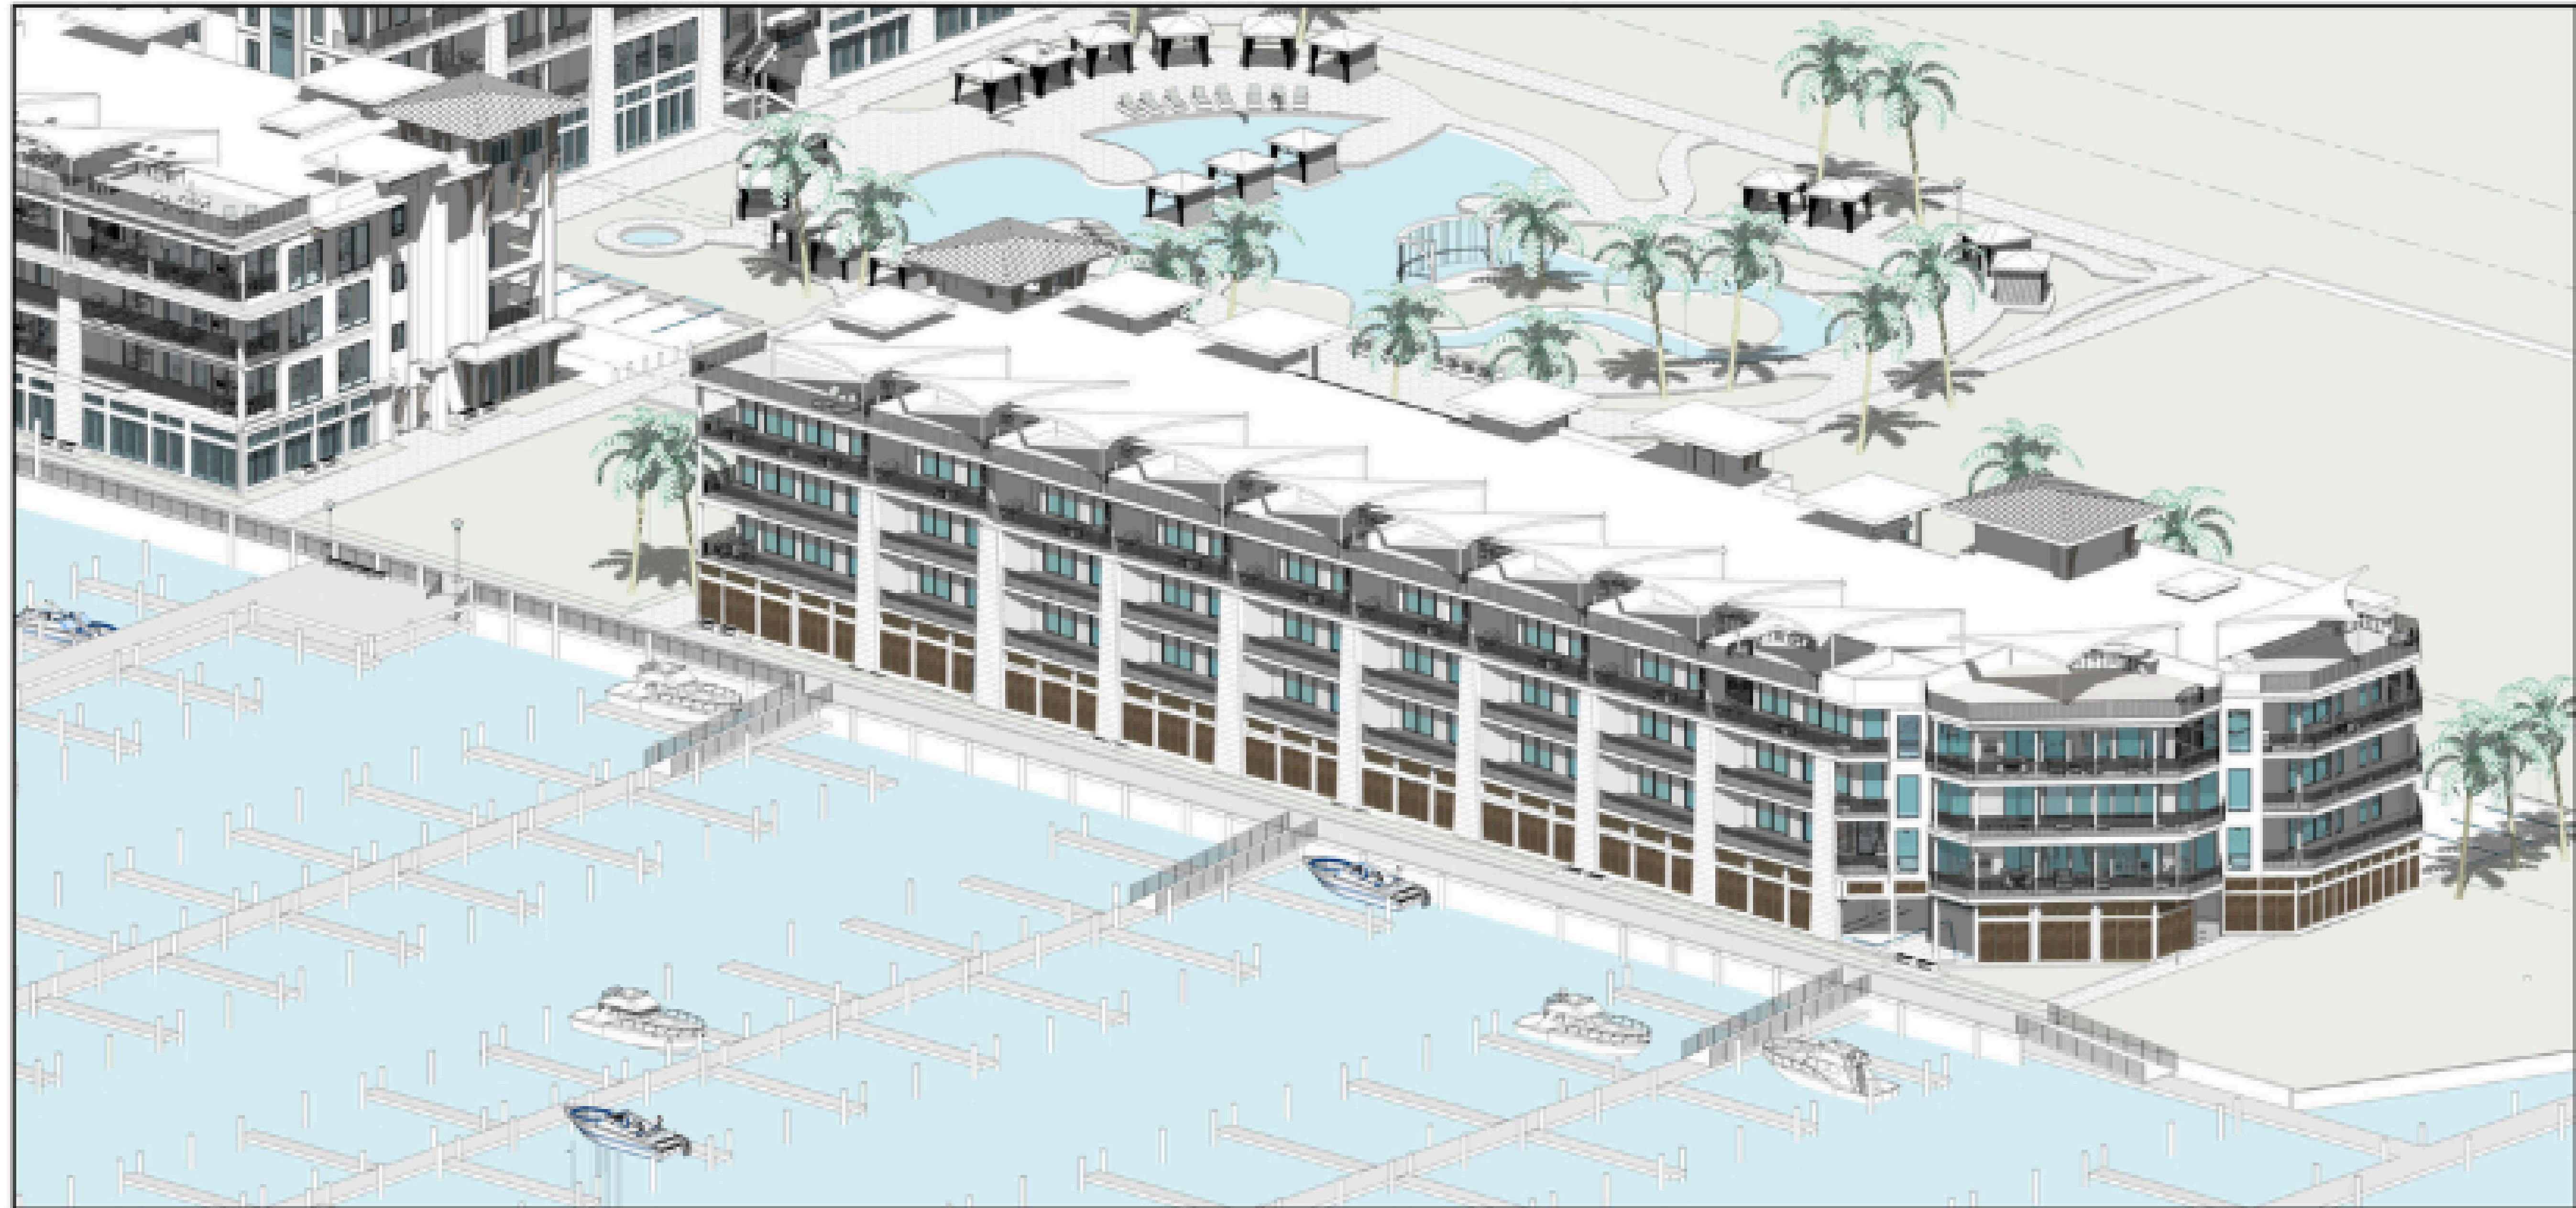

South Elevation

ABACO
Orange Beach


Developed By



Listed By



Artist renderings are conceptual and for marketing purposes only. Actual construction may vary. Features, finishes, dimensions, and specifications are subject to change without notice. Furniture, décor, accessories, and artwork are for illustrative purposes only and are not included unless otherwise specified. Need not be built.

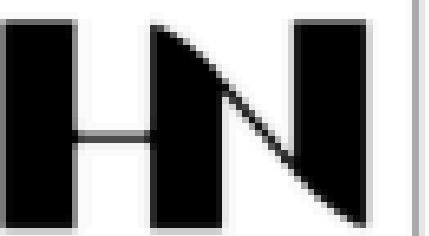

HENRY NORRIS
&
ASSOCIATES

ARCHITECTURE
&
ENVIRONMENTAL
DESIGN

30 N. PALAFOX
PENSACOLA, FL
32502
(850)432-6011
FAX 432-9001

ABACO
ORANGE BEACH

JOB #: Project Number
CAD:
CHECKED: HN
DATE: 5-23-25

REVISIONS:


SEAL:

SHEET TITLE:
PERSPECTIVE

A12

Phase II Exuma Building

33 Units | 11 units per floor | 85 parking spaces

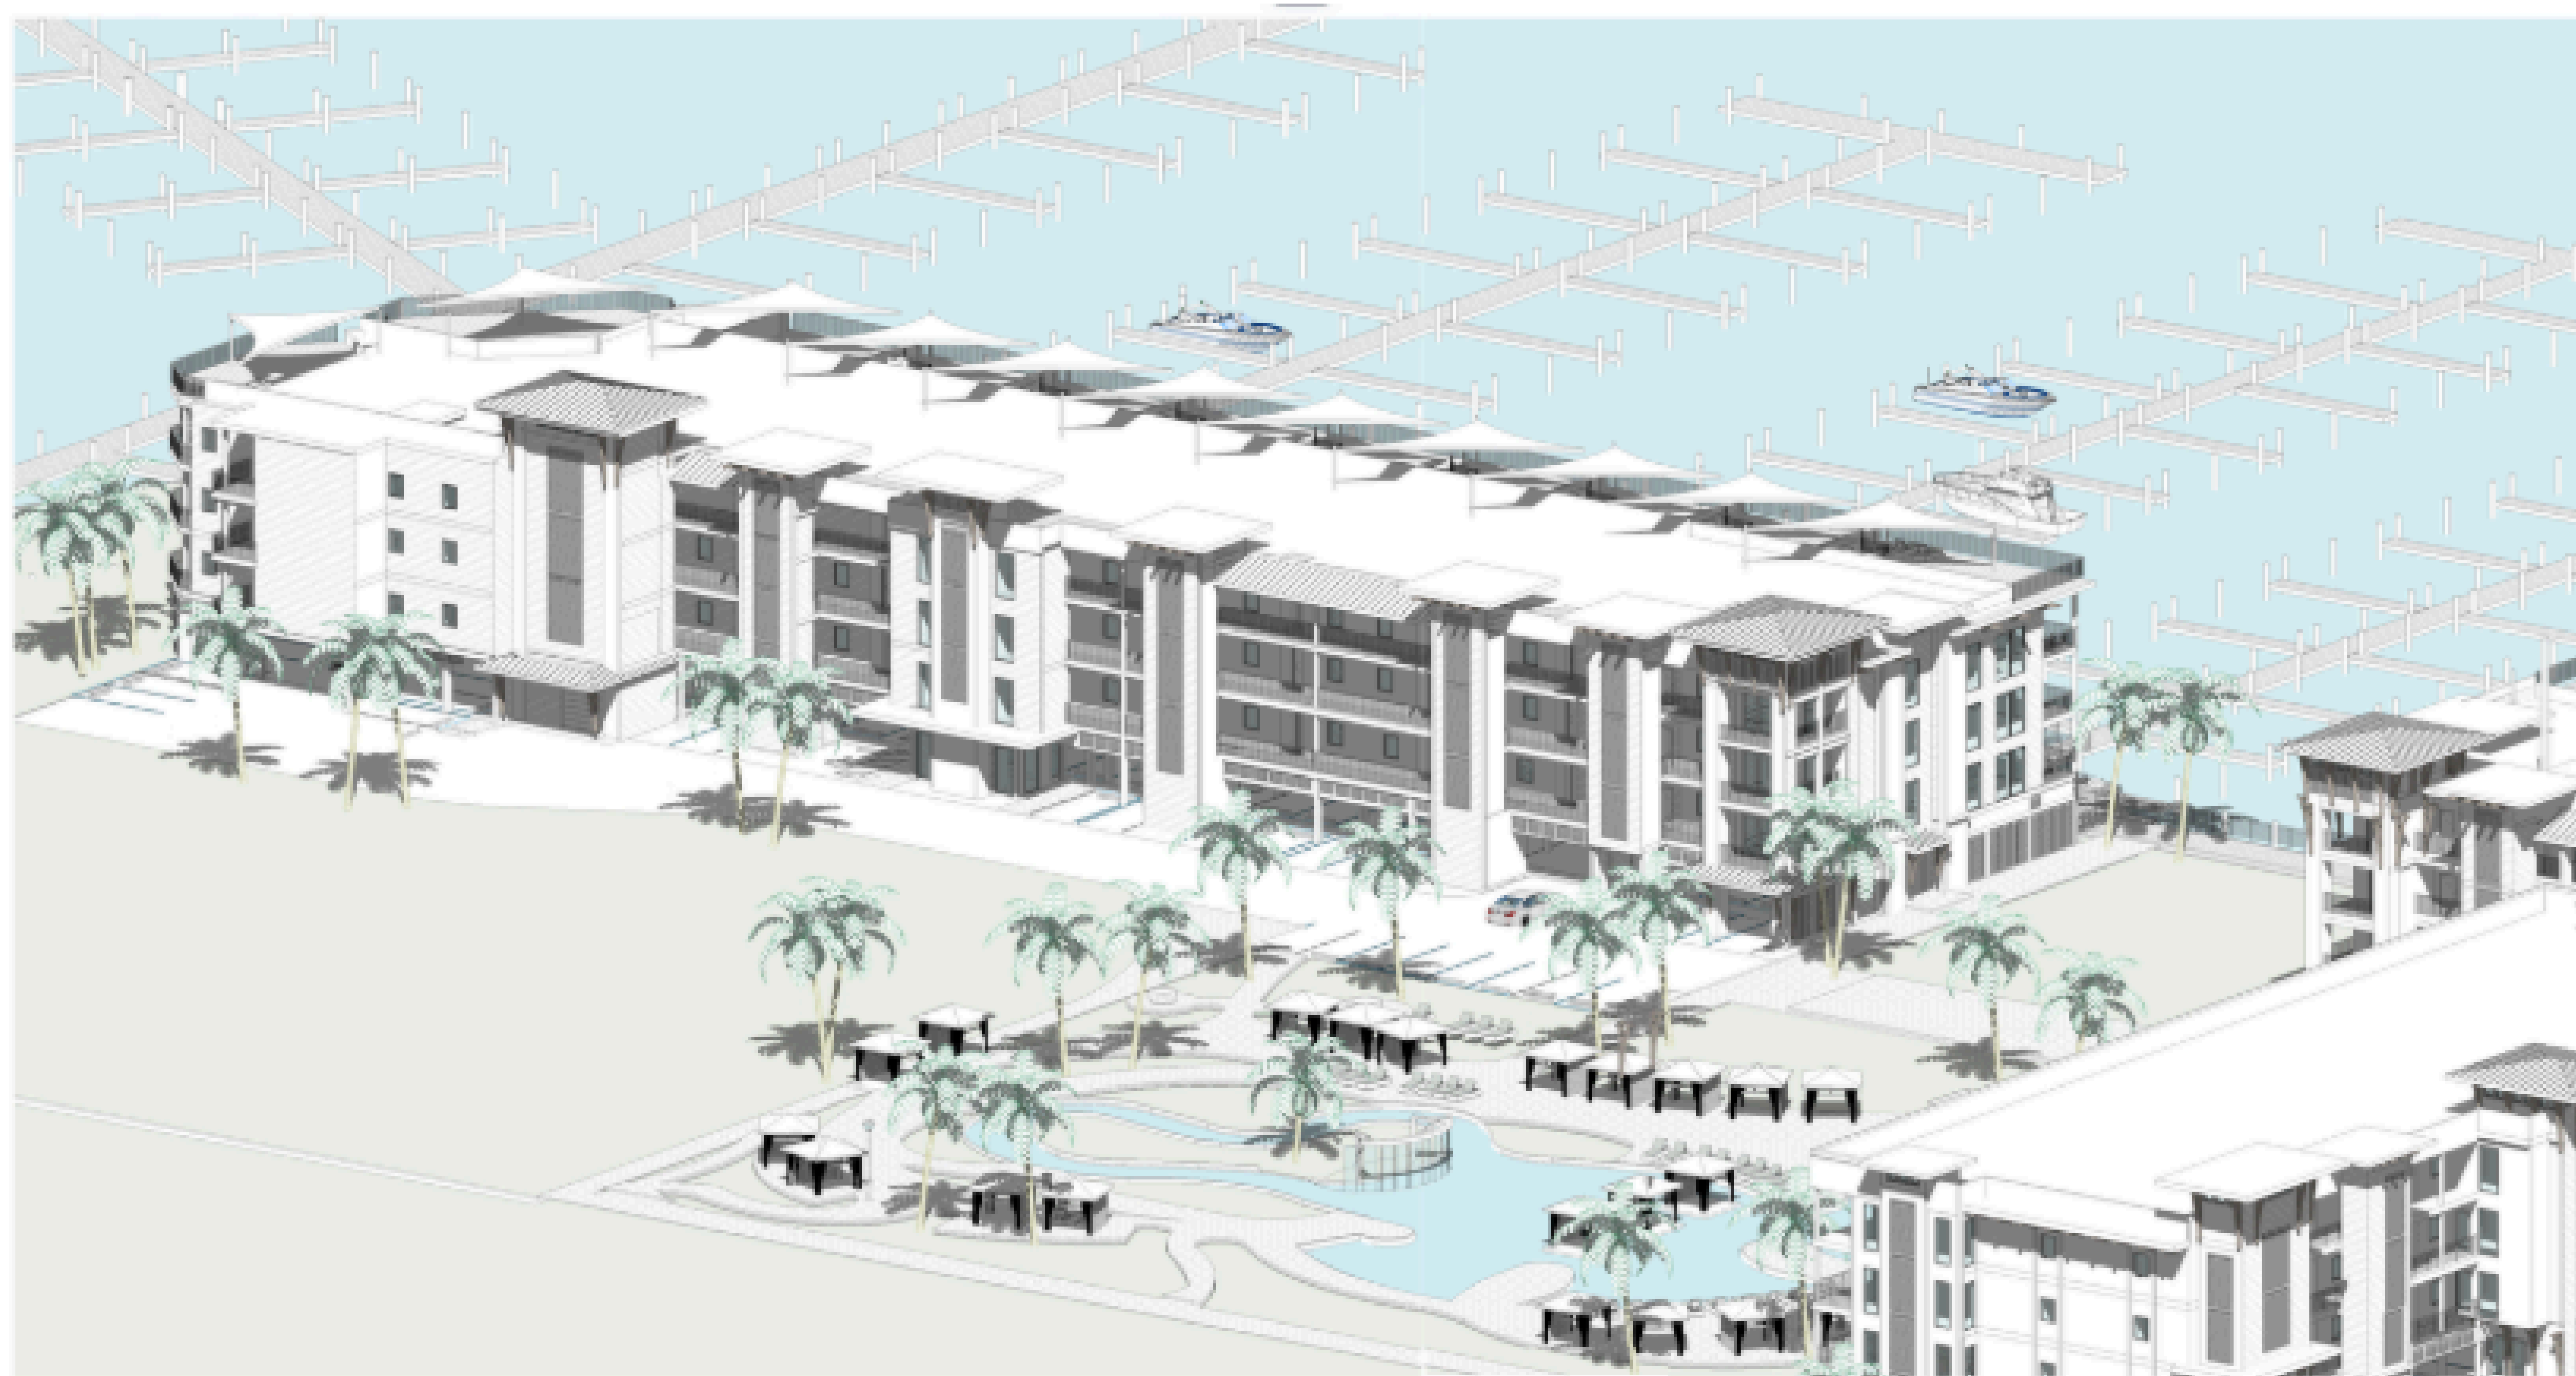

Perspective looking East

ABACO
Orange Beach

Developed By
J. Alan Kent | Cunningham & Head
DEVELOPMENT

Listed By
ANGELO DEPAOLA
THE COASTAL[®]
CONNECTION
exp REALTY

Artist renderings are conceptual and for marketing purposes only. Actual construction may vary. Features, finishes, dimensions, and specifications are subject to change without notice. Furniture, décor, accessories, and artwork are for illustrative purposes only and are not included unless otherwise specified. Need not be built.

HN

HENRY NORRIS
&
ASSOCIATES

ARCHITECTURE
&
ENVIRONMENTAL
DESIGN

30 N. PALAFOX
PENSACOLA, FL
32502
(850)432-6011
FAX 432-9001

ABACO
ORANGE BEACH

JOB #: Project Number
CAD:
CHECKED: HN
DATE: 5-23-25

REVISIONS:

SEAL:

SHEET TITLE:
PERSPECTIVE

A12

Phase II Exuma Building

33 Units | 11 units per floor | 85 parking spaces



North Elevation

ABACO
Orange Beach


Developed By



Listed By



Artist renderings are conceptual and for marketing purposes only. Actual construction may vary. Features, finishes, dimensions, and specifications are subject to change without notice. Furniture, décor, accessories, and artwork are for illustrative purposes only and are not included unless otherwise specified. Need not be built.

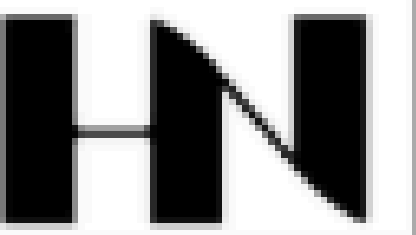

HENRY NORRIS
&
ASSOCIATES

ARCHITECTURE
&
ENVIRONMENTAL
DESIGN

30 N. PALAFOX
PENSACOLA, FL
32502
(850) 432-6011
FAX 432-9001

ABACO
ORANGE BEACH


JOB #: Project Number
CAD:
CHECKED: HN
DATE: 5-23-25

REVISIONS:

SEAL:

SHEET TITLE:
PERSPECTIVE

A12

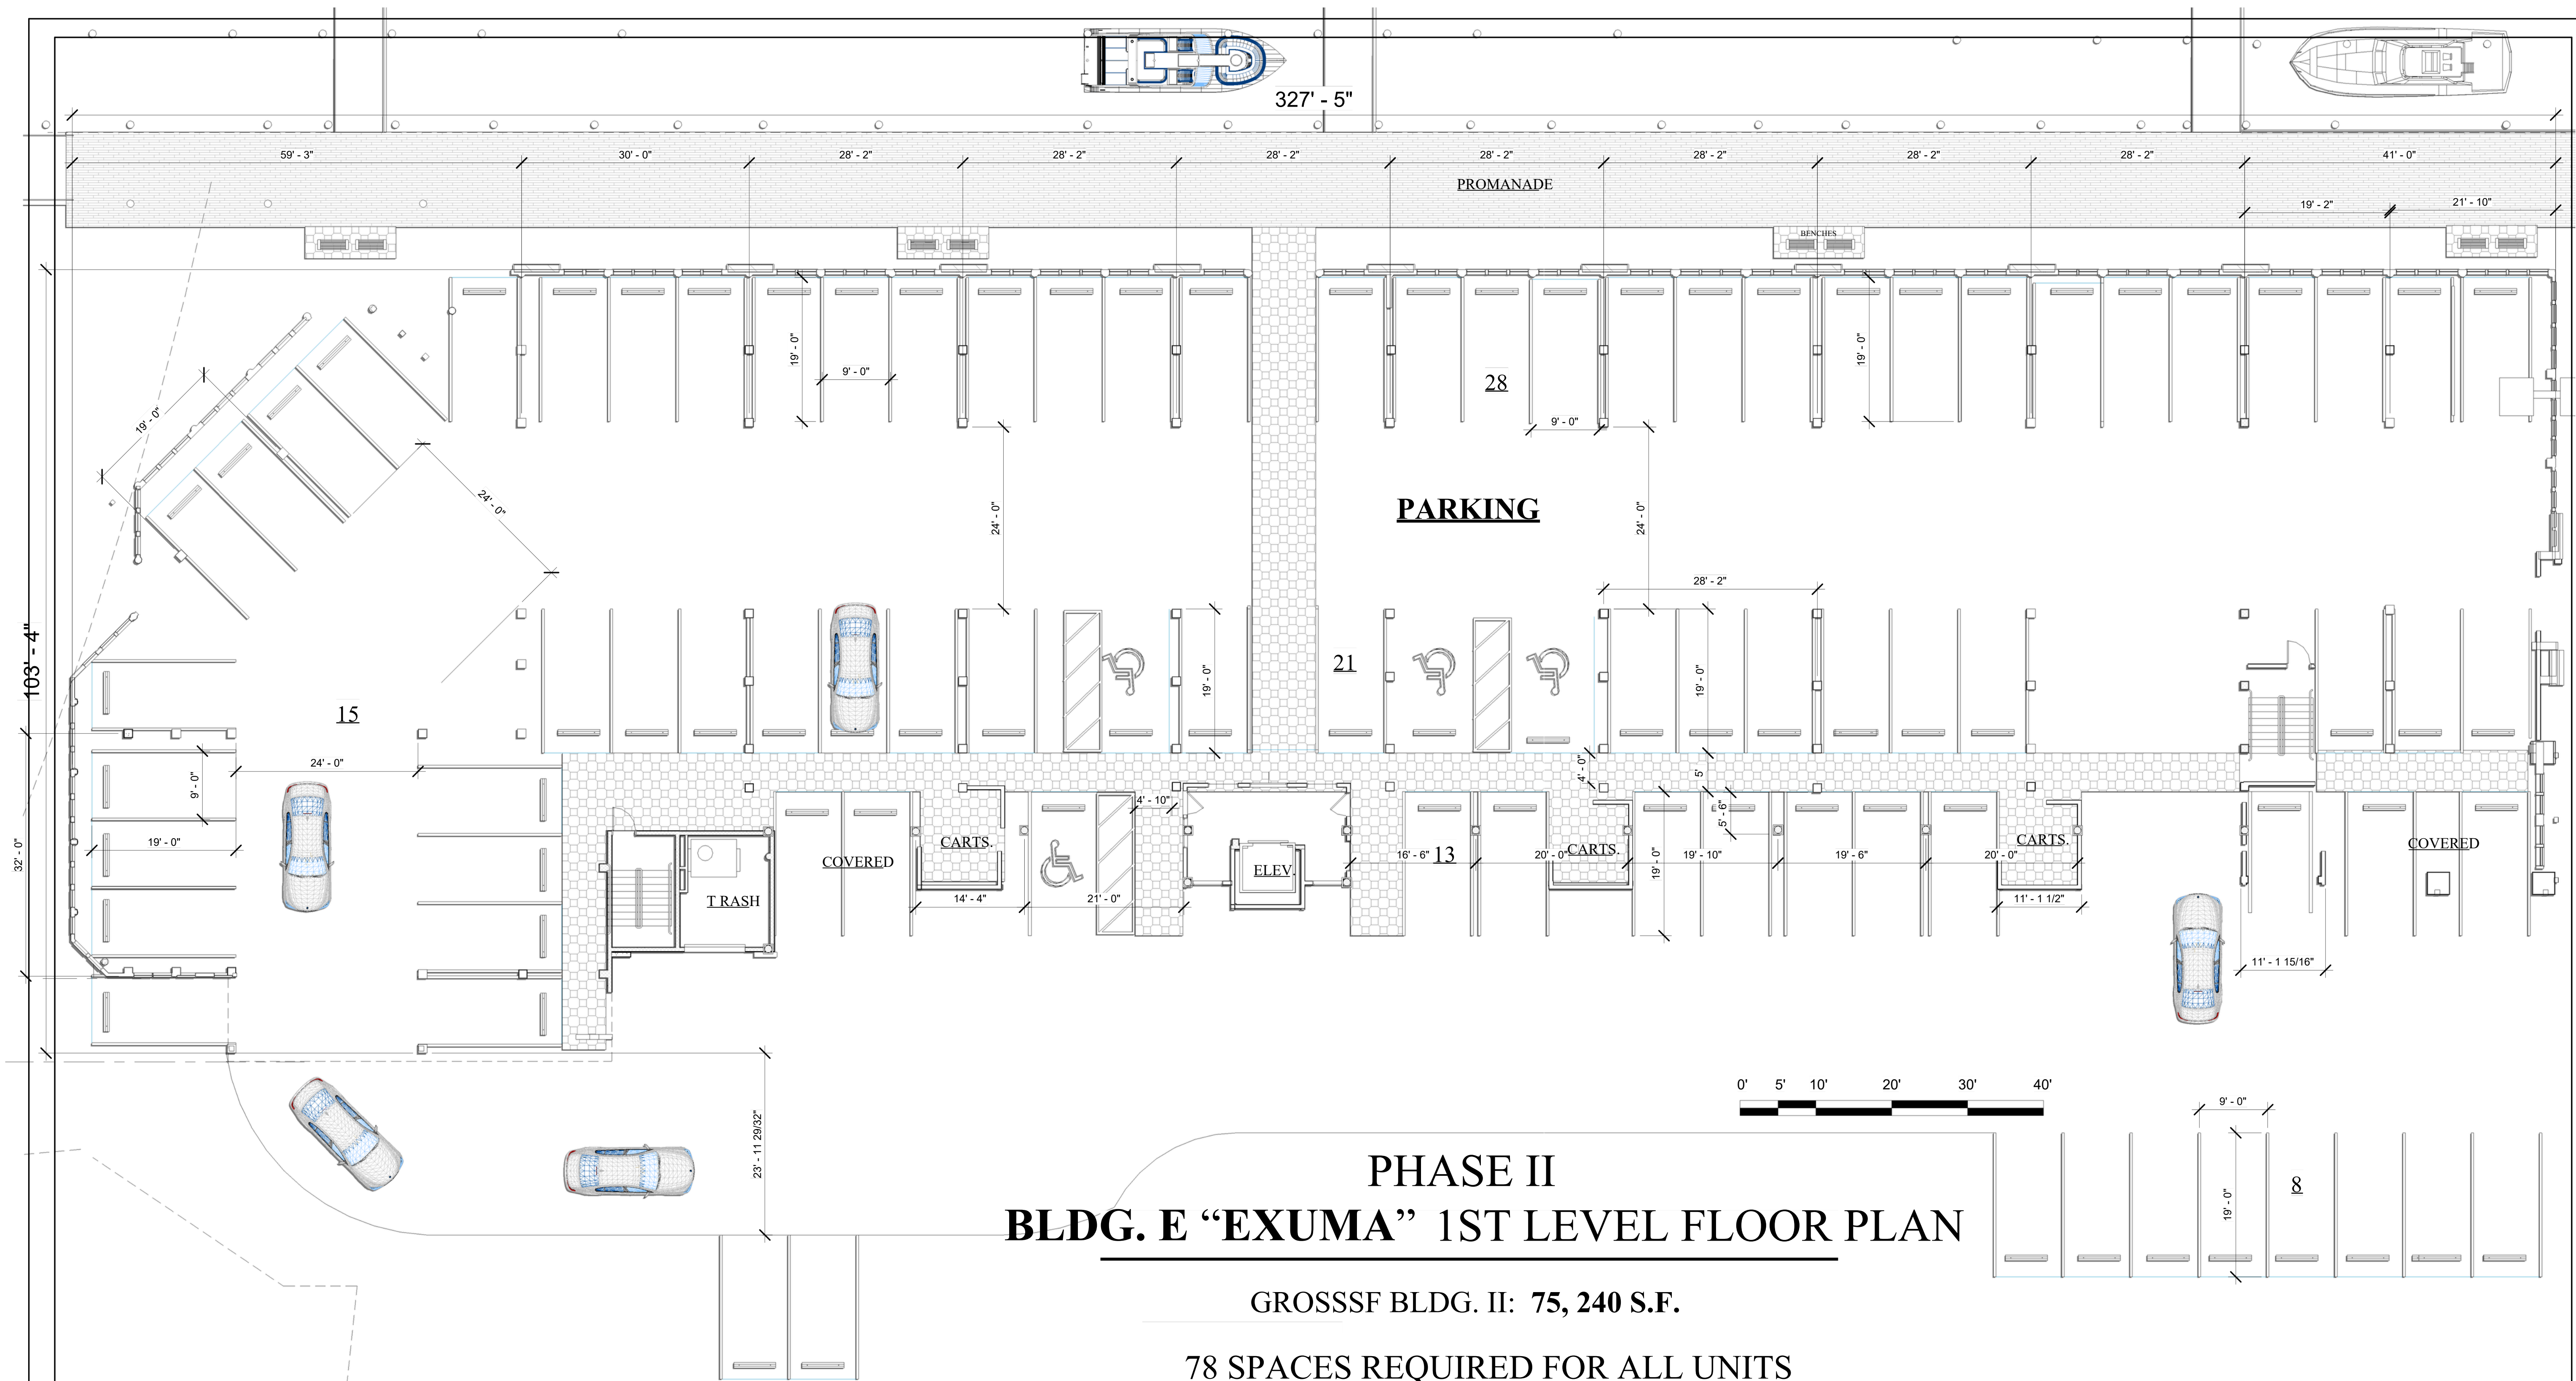

PHASE II BLDG. E "EXUMA" 1ST LEVEL FLOOR PLAN

GROSSSF BLDG. II: **75, 240 S.F.**

78 SPACES REQUIRED FOR ALL UNITS

7 SPACES REQUIRED FOR GUEST PARKING

85 SPACES TOTAL REQUIRED FOR BLDG. 2

85 SPACES PROVIDED

ABACO
Orange Beach


Developed By

Listed By

J. Alan Kent | **Cunningham & Head**
DEVELOPMENT

ANGELO DEPAOLA
THE COASTAL
CONNECTION
expREALTY

Subject to Change
"NEED NOT BE BUILT"

 

**HENRY NORRIS
&
ASSOCIATES**

**ARCHITECTURE
&
ENVIRONMENTAL
DESIGN**

30 N. PALAFOX
PENSACOLA, FL
32502
(850)432-6011
FAX 435-9001

ABACO
ORANGE BEACH

JOB #:
CAD:
CHECKED; HN
DATE: 6-18-26

REVISIONS:

SEAL:

SHEET TITLE:
BLDG.E-LEVEL ONE

A1

ARCHITECTURE
&
ENVIRONMENTAL
DESIGN

ABACO
ORANGE BEACH


OB #:
CAD:
CHECKED; HN
DATE: 6-18-26

REVISIONS:

SEAL:


SHEET TITLE:
BLDG. E 2ND LEVEL

A2

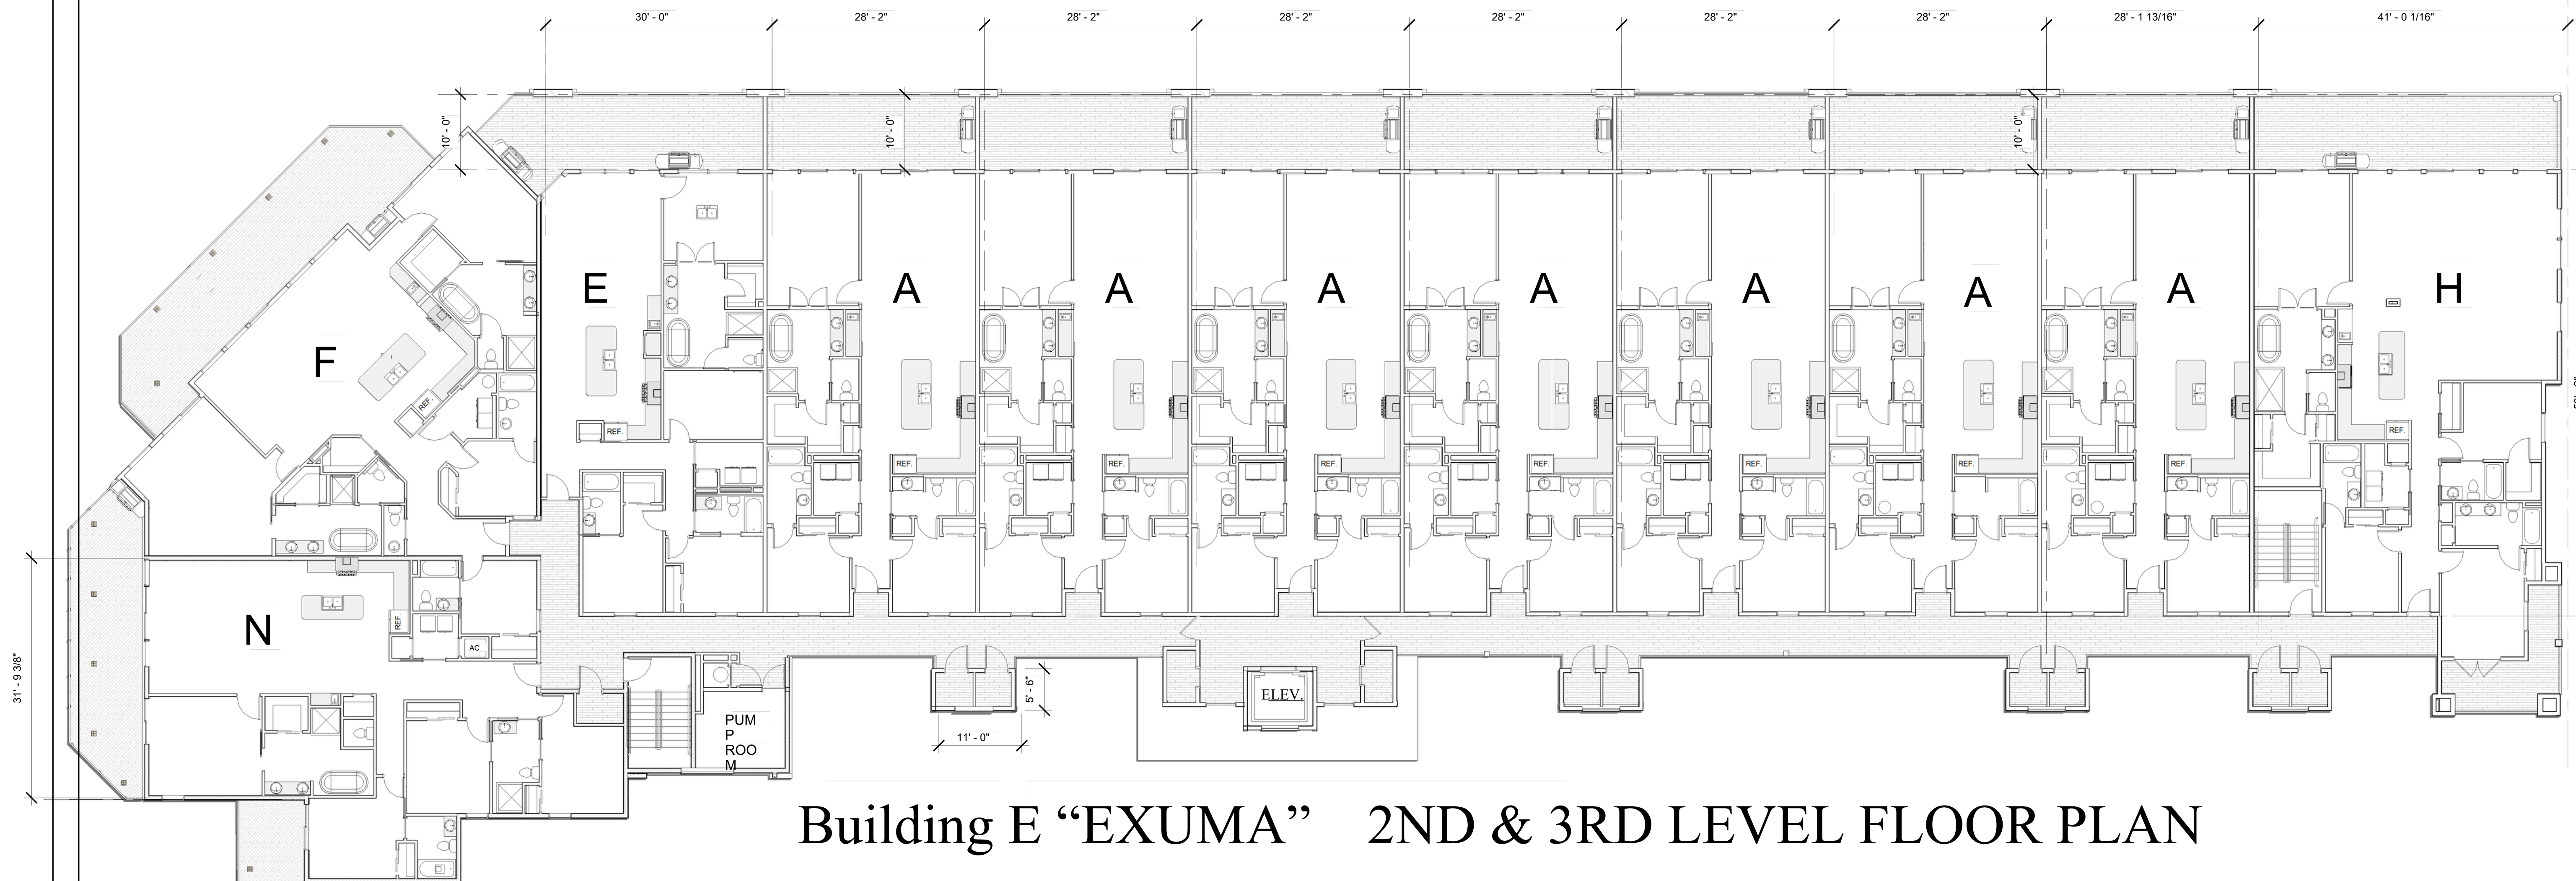

GROSS SF of EACH LEVEL: **26,250 SF**

0' 5' 10' 20' 30' 40'

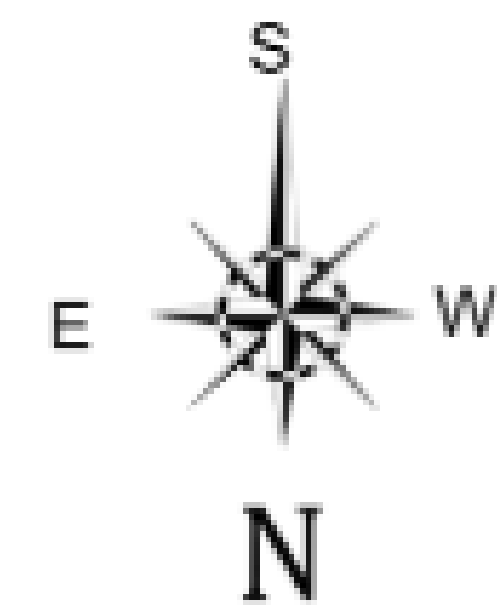

- (7) A UNITS -3 BED/ 3 BATH (1540 SF)
(1) H UNITS -4 BED/ 4 BATH (2140 SF)
(1) E UNITS -3 BED/ 3 BATH W/MEDIA (1610 SF)
(1) F UNITS -4 BED/ 4 1/2 BATH (2125 SF)
(1) N UNITS -4 BED/ 3 BATH (1820 SF)



—Developed By:




—Listed By—



Subject to Change
"NEED NOT BE BUILT"

Building E "EXUMA" 4th LEVEL FLOOR PLAN

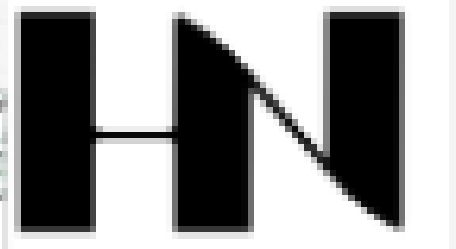

HENRY NORRIS
&
ASSOCIATES

ARCHITECTURE
&
ENVIRONMENTAL
DESIGN

30 N. PALAFOX
PENSACOLA, FL
32502
(850) 432-6011
FAX 435-9001

ABACO
ORANGE BEACH



JOB #:
CAD:
CHECKED: HN
DATE: 6-18-26

REVISIONS:

SEAL:

SHEET TITLE:
BLDG 3RD & 4TH
LEVELS

A3

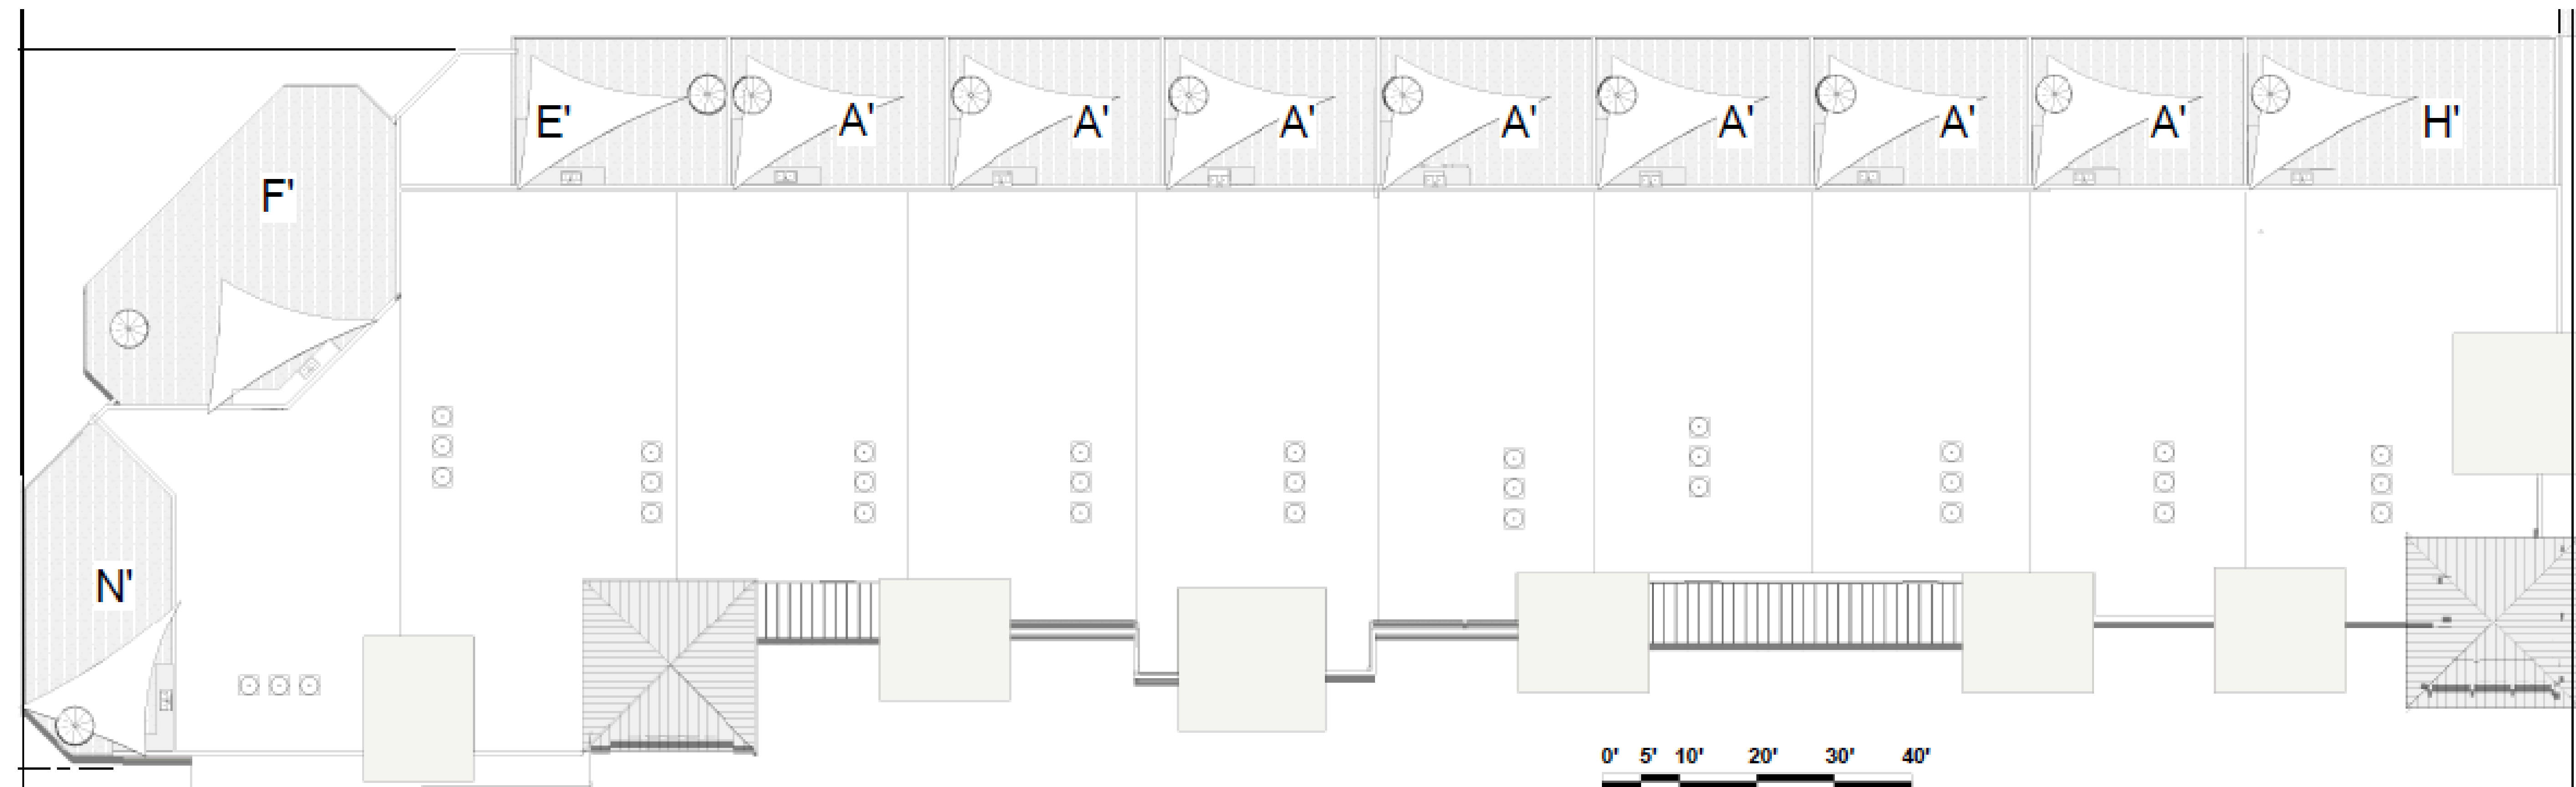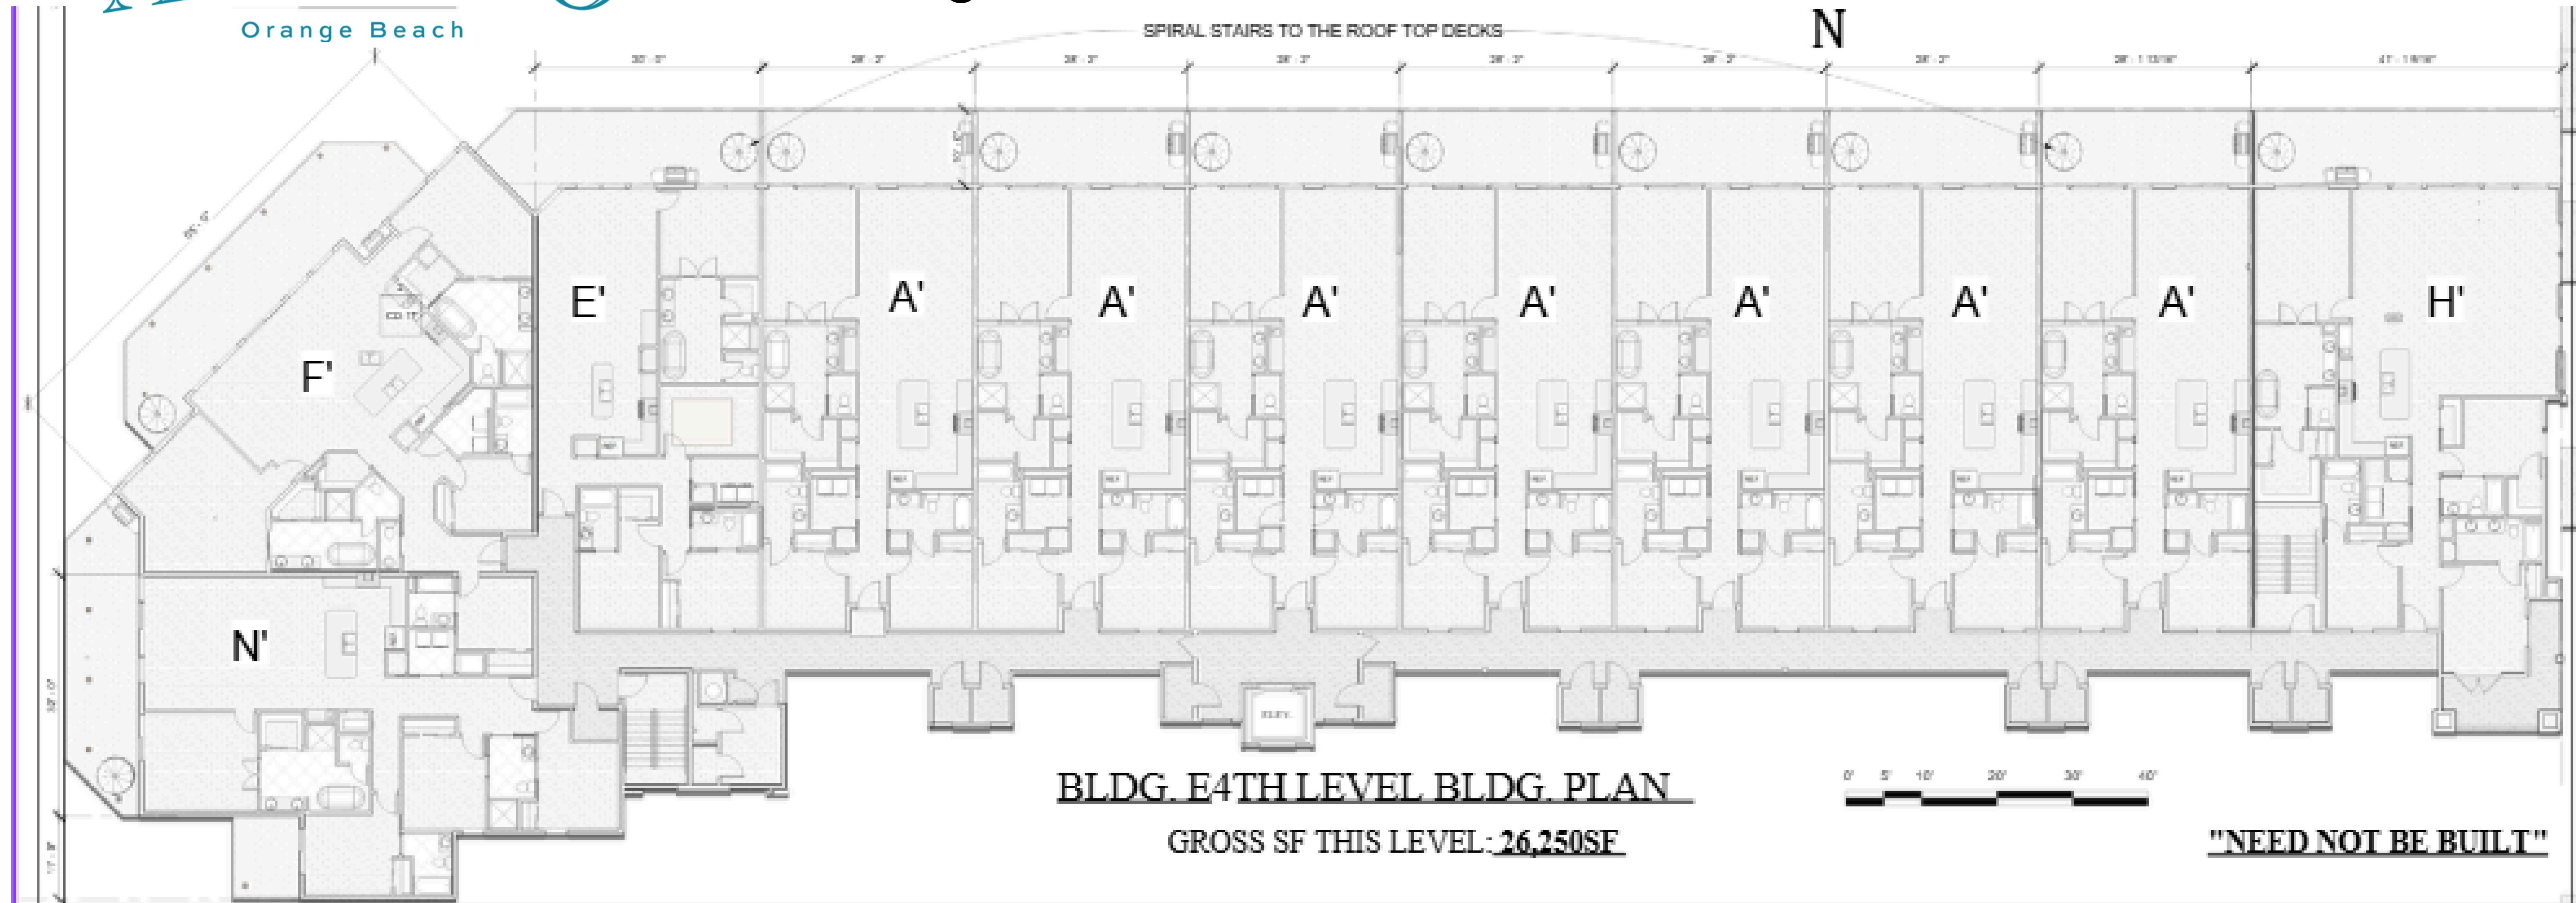

Building E "EXUMA" - ROOF LEVEL BUILDING PLAN

ABACO
Orange Beach



BLDG. E - WEST ELEVATION



BLDG. E - NORTH ELEVATION

Developed By
J. Alan Kent | **Cunningham & Head**
DEVELOPMENT

Listed By
ANGELO DEPAOLA
THE COASTAL
CONNECTION
exp REALTY

Subject to Change
"NEED NOT BE BUILT"



HENRY NORRIS
&
ASSOCIATES

ARCHITECTURE
&
ENVIRONMENTAL
DESIGN

30 N. PALAFOX
PENSACOLA, FL
32502
(850)432-6011
FAX 435-9001

ABACO
ORANGE BEACH

JOB #:
CAD:
CHECKED; HN
DATE: 6-18-26

REVISIONS:

SEAL:

SHEET TITLE:
BLDG.ENORTH& WEST
ELEVATION

A5

ABACO

Orange Beach



BLDG. E -EAST ELEVATION



BLDG. E -SOUTH ELEVATION

Developed By



Listed By



Subject to Change
"NEED NOT BE BUILT"



HENRY NORRIS
&
ASSOCIATES

ARCHITECTURE
&
ENVIRONMENTAL
DESIGN

30 N. PALAFOX
PENSACOLA, FL
32502
(850)432-6011
FAX 435-9001

ABACO
ORANGE BEACH

JOB #:
CAD:
CHECKED; HN
DATE: 6-18-26

REVISIONS:


SEAL:

SHEET TITLE:
BLDG.E-SOUTH& EAST
ELEV.

A6

ABACO

Orange Beach

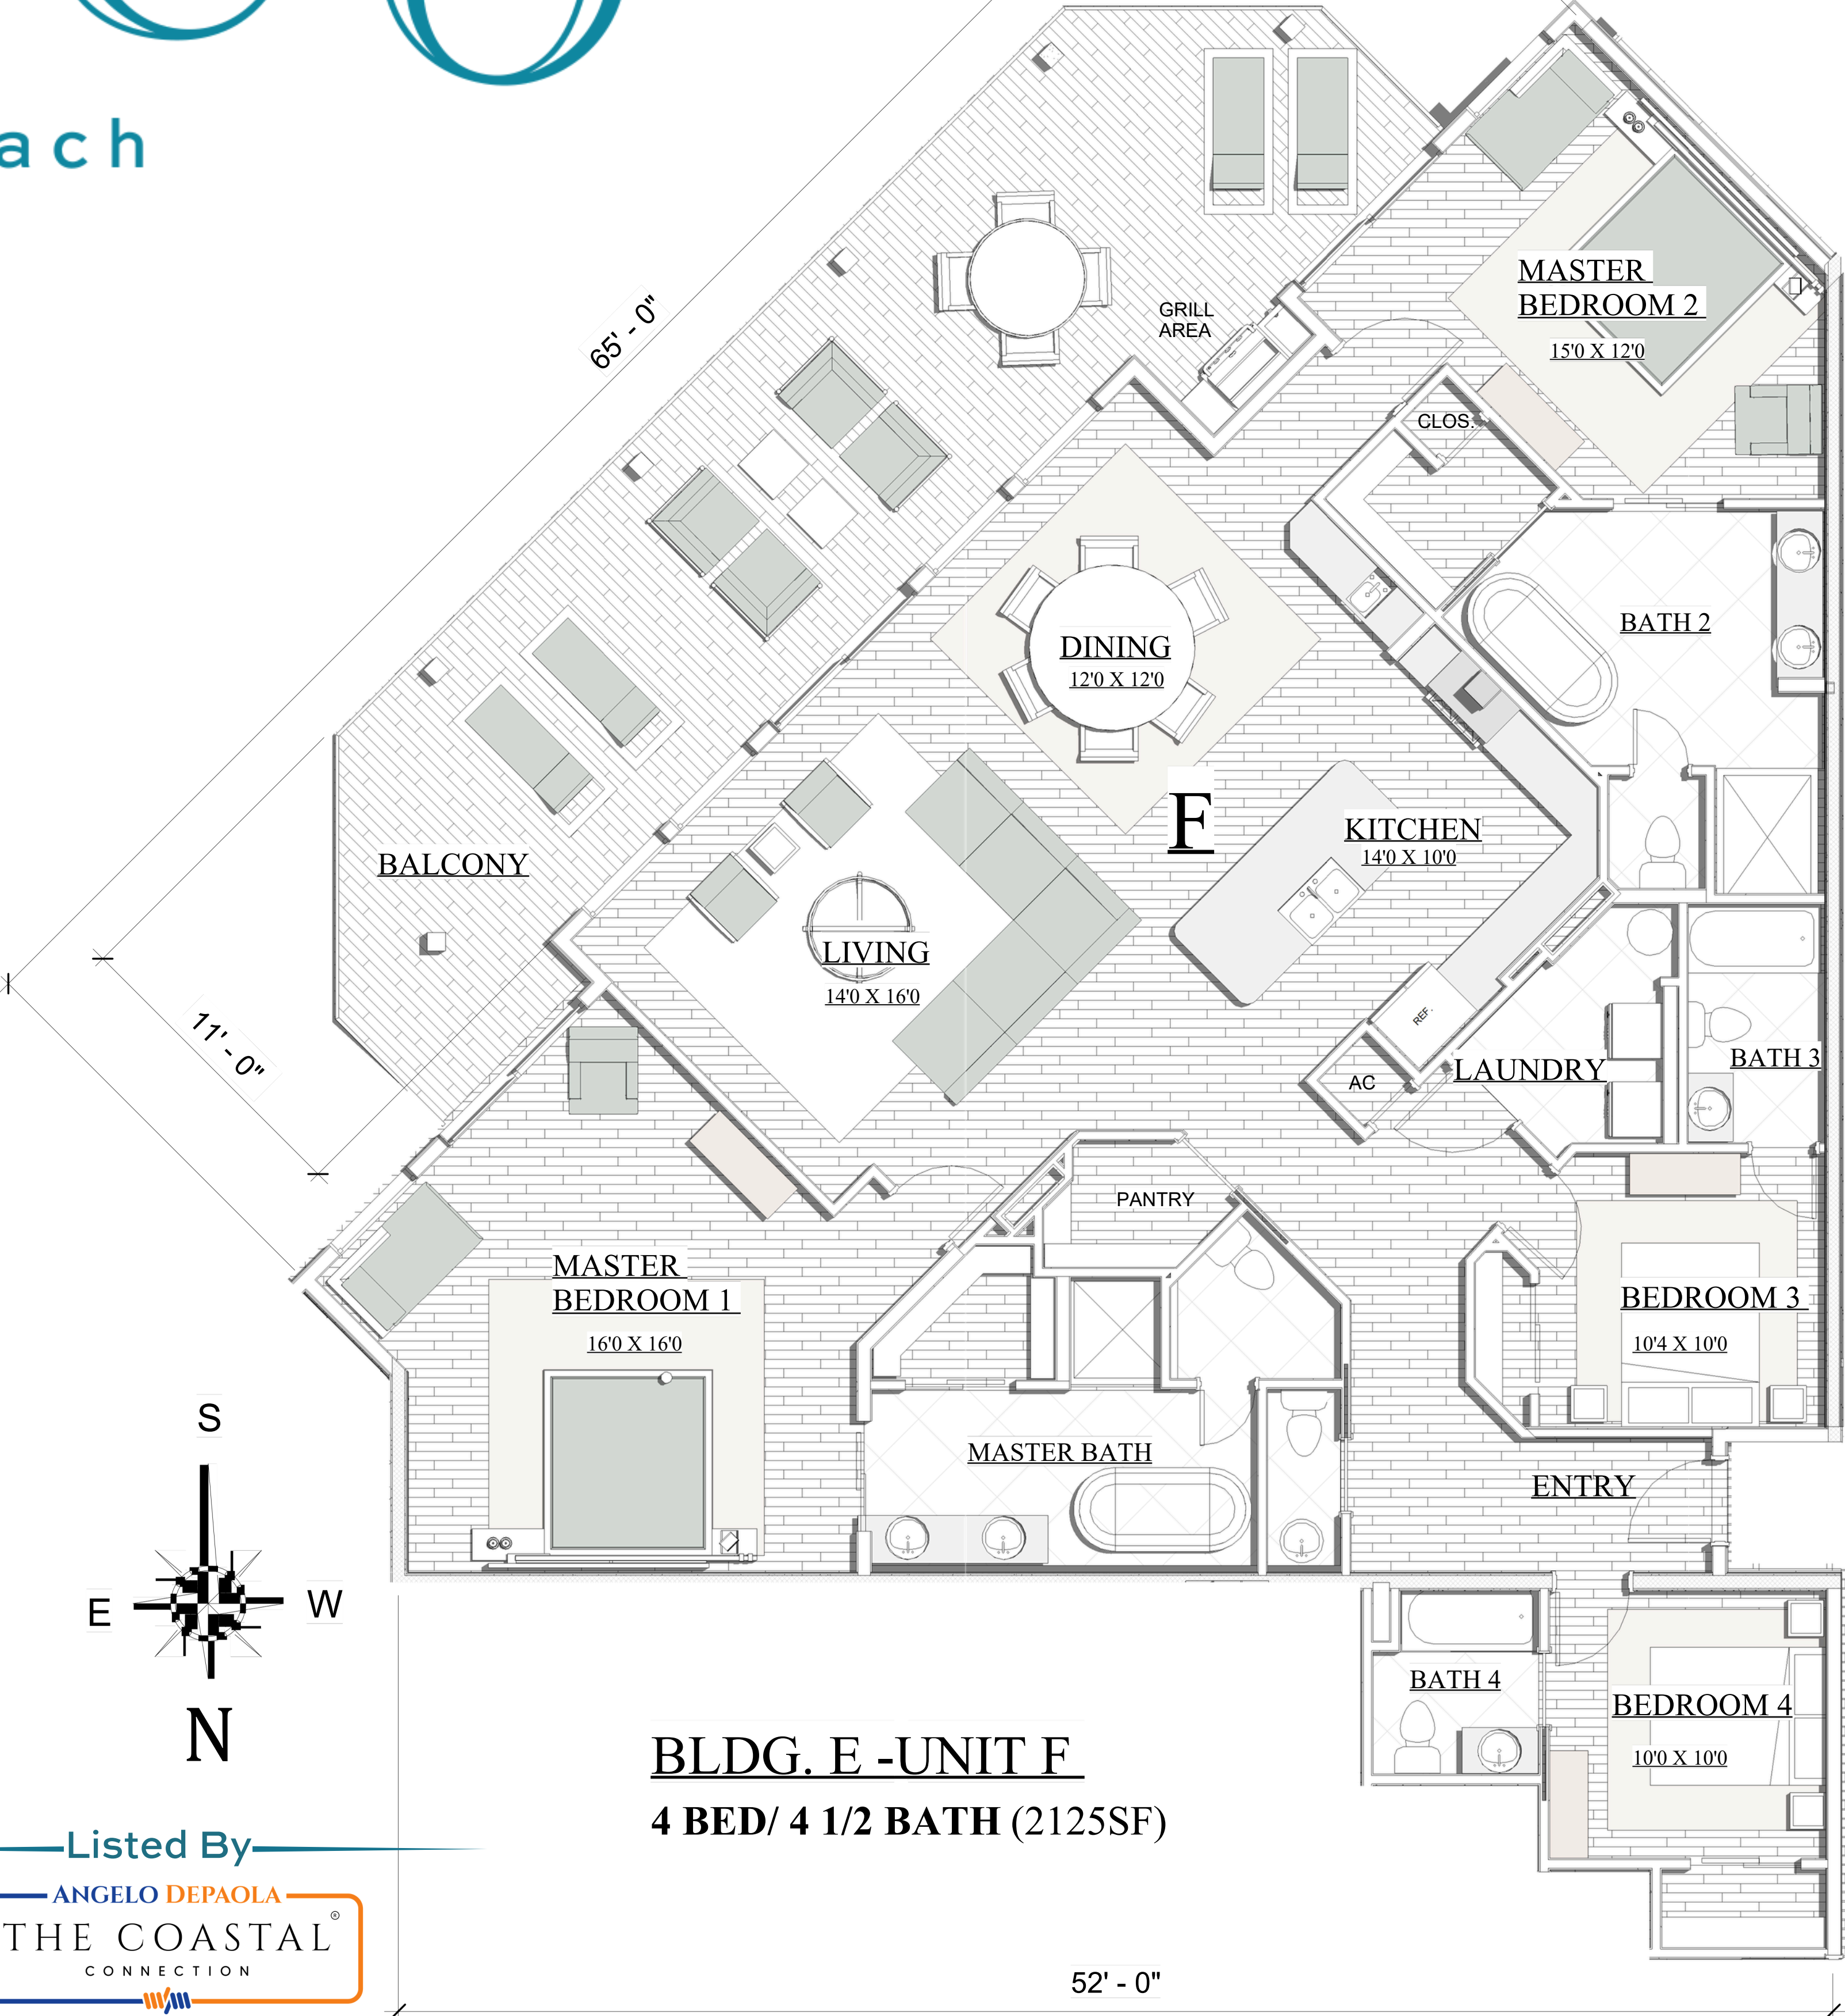

BLDG. E -UNIT F
4 BED/ 4 1/2 BATH (2125SF)

Developed By
J. Alan Kent | **Cunningham & Head**
DEVELOPMENT

Listed By
ANGELO DEPAOLA
THE COASTAL
CONNECTION
expREALTY

Subject to Change
"NEED NOT BE BUILT"



HENRY NORRIS
&
ASSOCIATES

ARCHITECTURE
&
ENVIRONMENTAL
DESIGN

30 N. PALAFOX
PENSACOLA, FL
32502
(850)432-6011
FAX 435-9001

ABACO
ORANGE BEACH

JOB #:
CAD:
CHECKED; HN
DATE: 6-18-26

REVISIONS:

SEAL:

SHEET TITLE:
UNIT F FLOOR PLAN

A7



BLDG. E - UNIT N
4 BED/ 3 BATH (1820SF)

ABACO
Orange Beach

Developed By

Listed By



Subject to Change
"NEED NOT BE BUILT"



**HENRY NORRIS
&
ASSOCIATES**

**ARCHITECTURE
&
ENVIRONMENTAL
DESIGN**

30 N. PALAFOX
PENSACOLA, FL
32502
(850)432-6011
FAX 435-9001

ABACO
ORANGE BEACH

JOB #:
CAD:
CHECKED; HN
DATE: 6-18-26

REVISIONS:


SEAL:

SHEET TITLE:
BLDG.E-UNIT N


A8

ABACO

Orange Beach

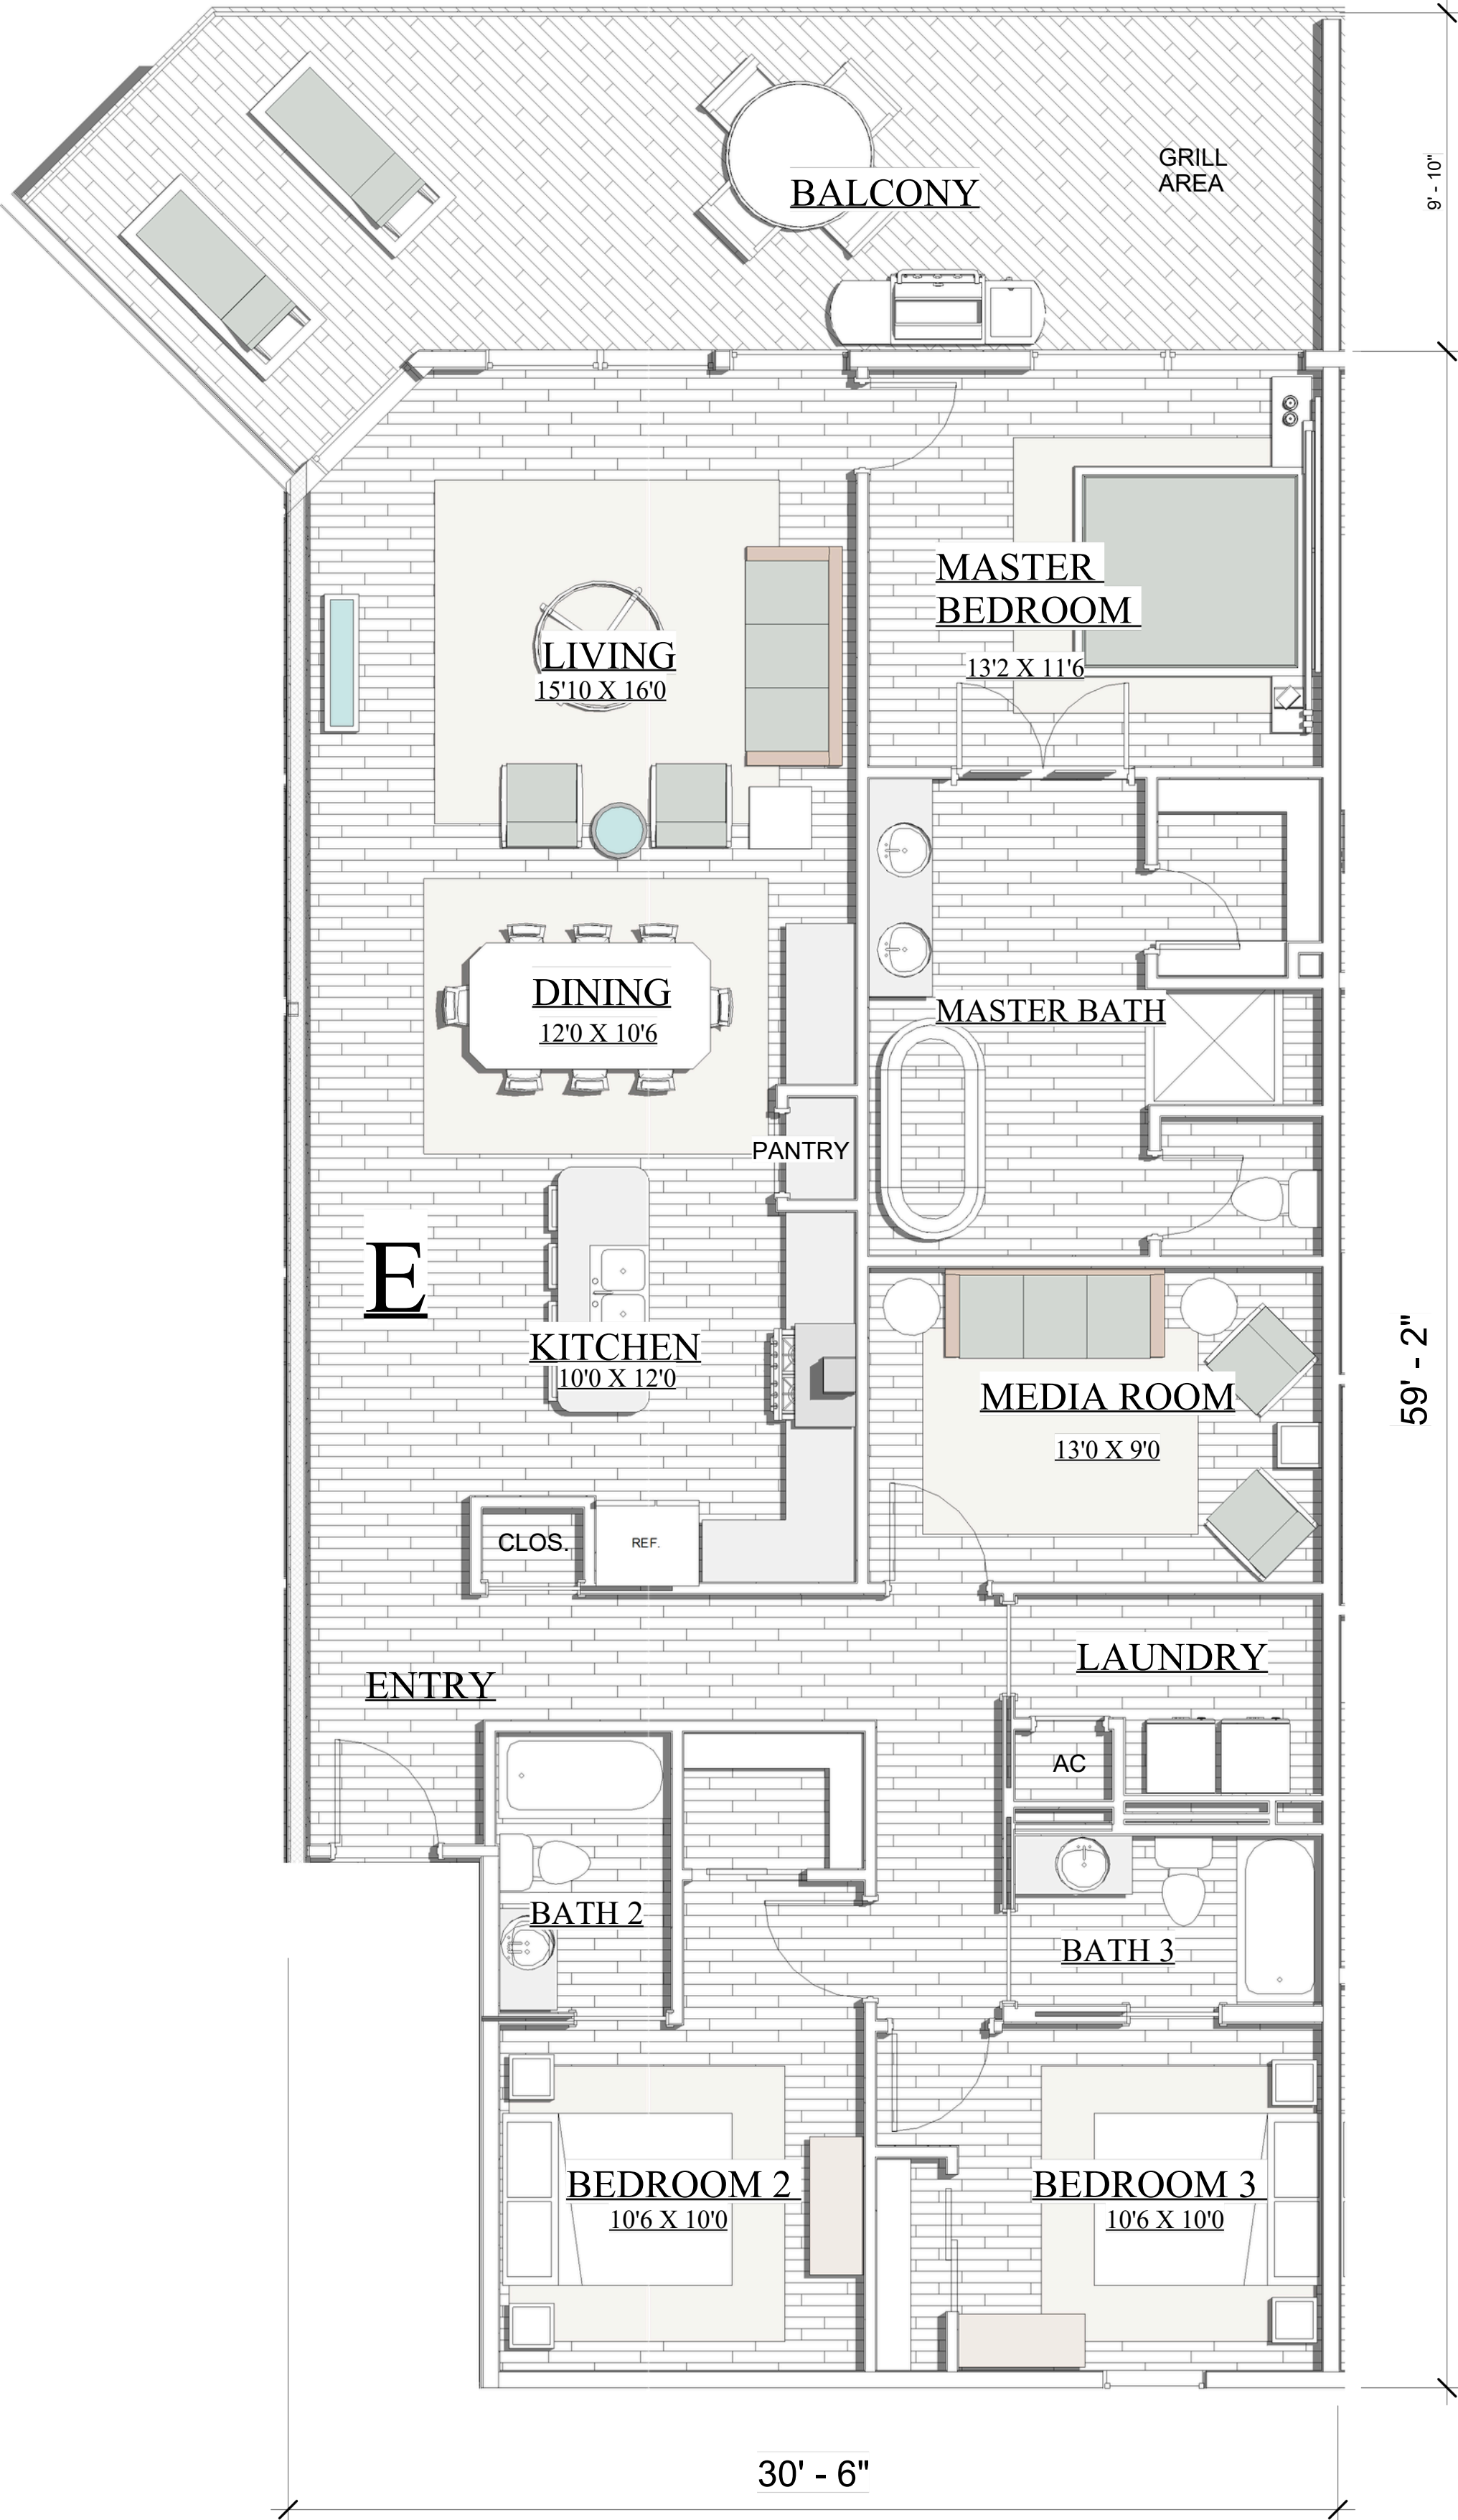

BLDG. E -UNIT E
3 BED/ 3 BATH W/MEDIA (1610 SF)

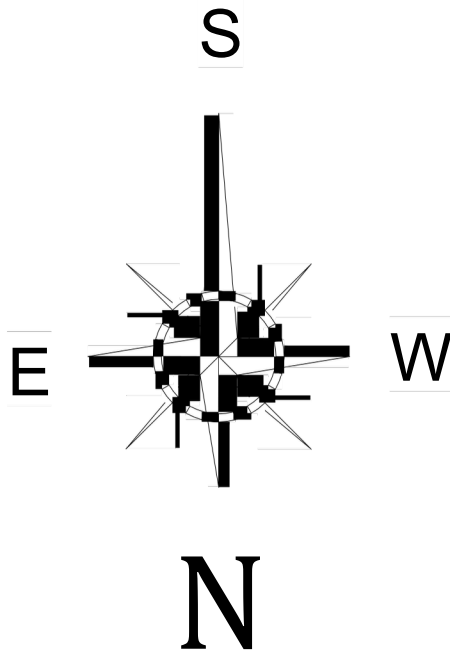

Subject to Change
"NEED NOT BE BUILT"



HENRY NORRIS
&
ASSOCIATES

ARCHITECTURE
&
ENVIRONMENTAL
DESIGN

30 N. PALAFOX
PENSACOLA, FL
32502
(850)432-6011
FAX 435-9001

ABACO
ORANGE BEACH

JOB #:
CAD:
CHECKED; HN
DATE: 6-18-26

REVISIONS:

SEAL:

SHEET TITLE:
BLDG.E - UNIT E

A9

Developed By

J. Alan Kent
DEVELOPMENT

Cunningham & Head

Listed By


ANGELO DEPAOLA

THE COASTAL
CONNECTION

expREALTY

ABACO

Orange Beach

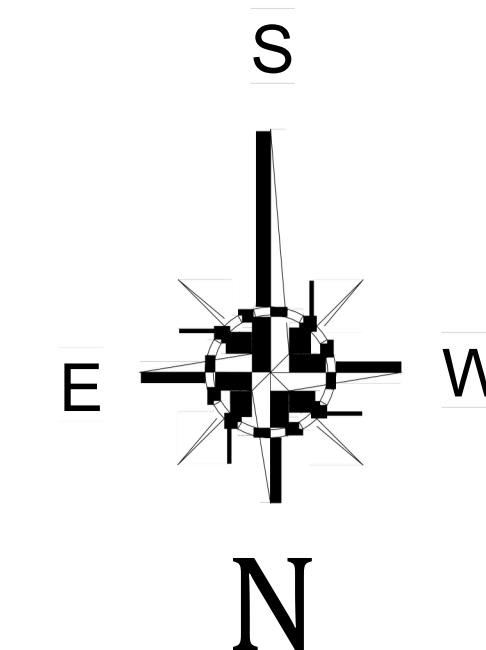


Subject to Change
"NEED NOT BE BUILT"

Developed By
J. Alan Kent | **Cunningham & Head**
DEVELOPMENT

Listed By
ANGELO DEPAOLA
THE COASTAL
CONNECTION
expREALTY

BLDG. E - UNIT H
4 BED/ 4 BATH (2140SF)

 

**HENRY NORRIS
&
ASSOCIATES**

**ARCHITECTURE
&
ENVIRONMENTAL
DESIGN**

30 N. PALAFOX
PENSACOLA, FL
32502
(850)432-6011
FAX 435-9001

ABACO
ORANGE BEACH

JOB #:
CAD:
CHECKED; HN
DATE: 6-18-26

REVISIONS:

SEAL:

SHEET TITLE:
BLDG.E-UNIT H

A10

ABACO

Orange Beach

Developed By

J. Alan Kent | **Cunningham & Head**
DEVELOPMENT


Listed By

ANGELO DEPAOLA
THE COASTAL
CONNECTION
exp REALTY



BLDG. E -UNIT A
3 BED/ 3 BATH (1540SF)

Subject to Change
"NEED NOT BE BUILT"

 

HENRY NORRIS
&
ASSOCIATES

ARCHITECTURE
&
ENVIRONMENTAL
DESIGN

30 N. PALAFOX
PENSACOLA, FL
32502
(850)432-6011
FAX 435-9001

ABACO
ORANGE BEACH


JOB #:
CAD:
CHECKED; HN
DATE: 6-18-26

REVISIONS:

SEAL:

SHEET TITLE:
BLDG.E-UNIT A

A11

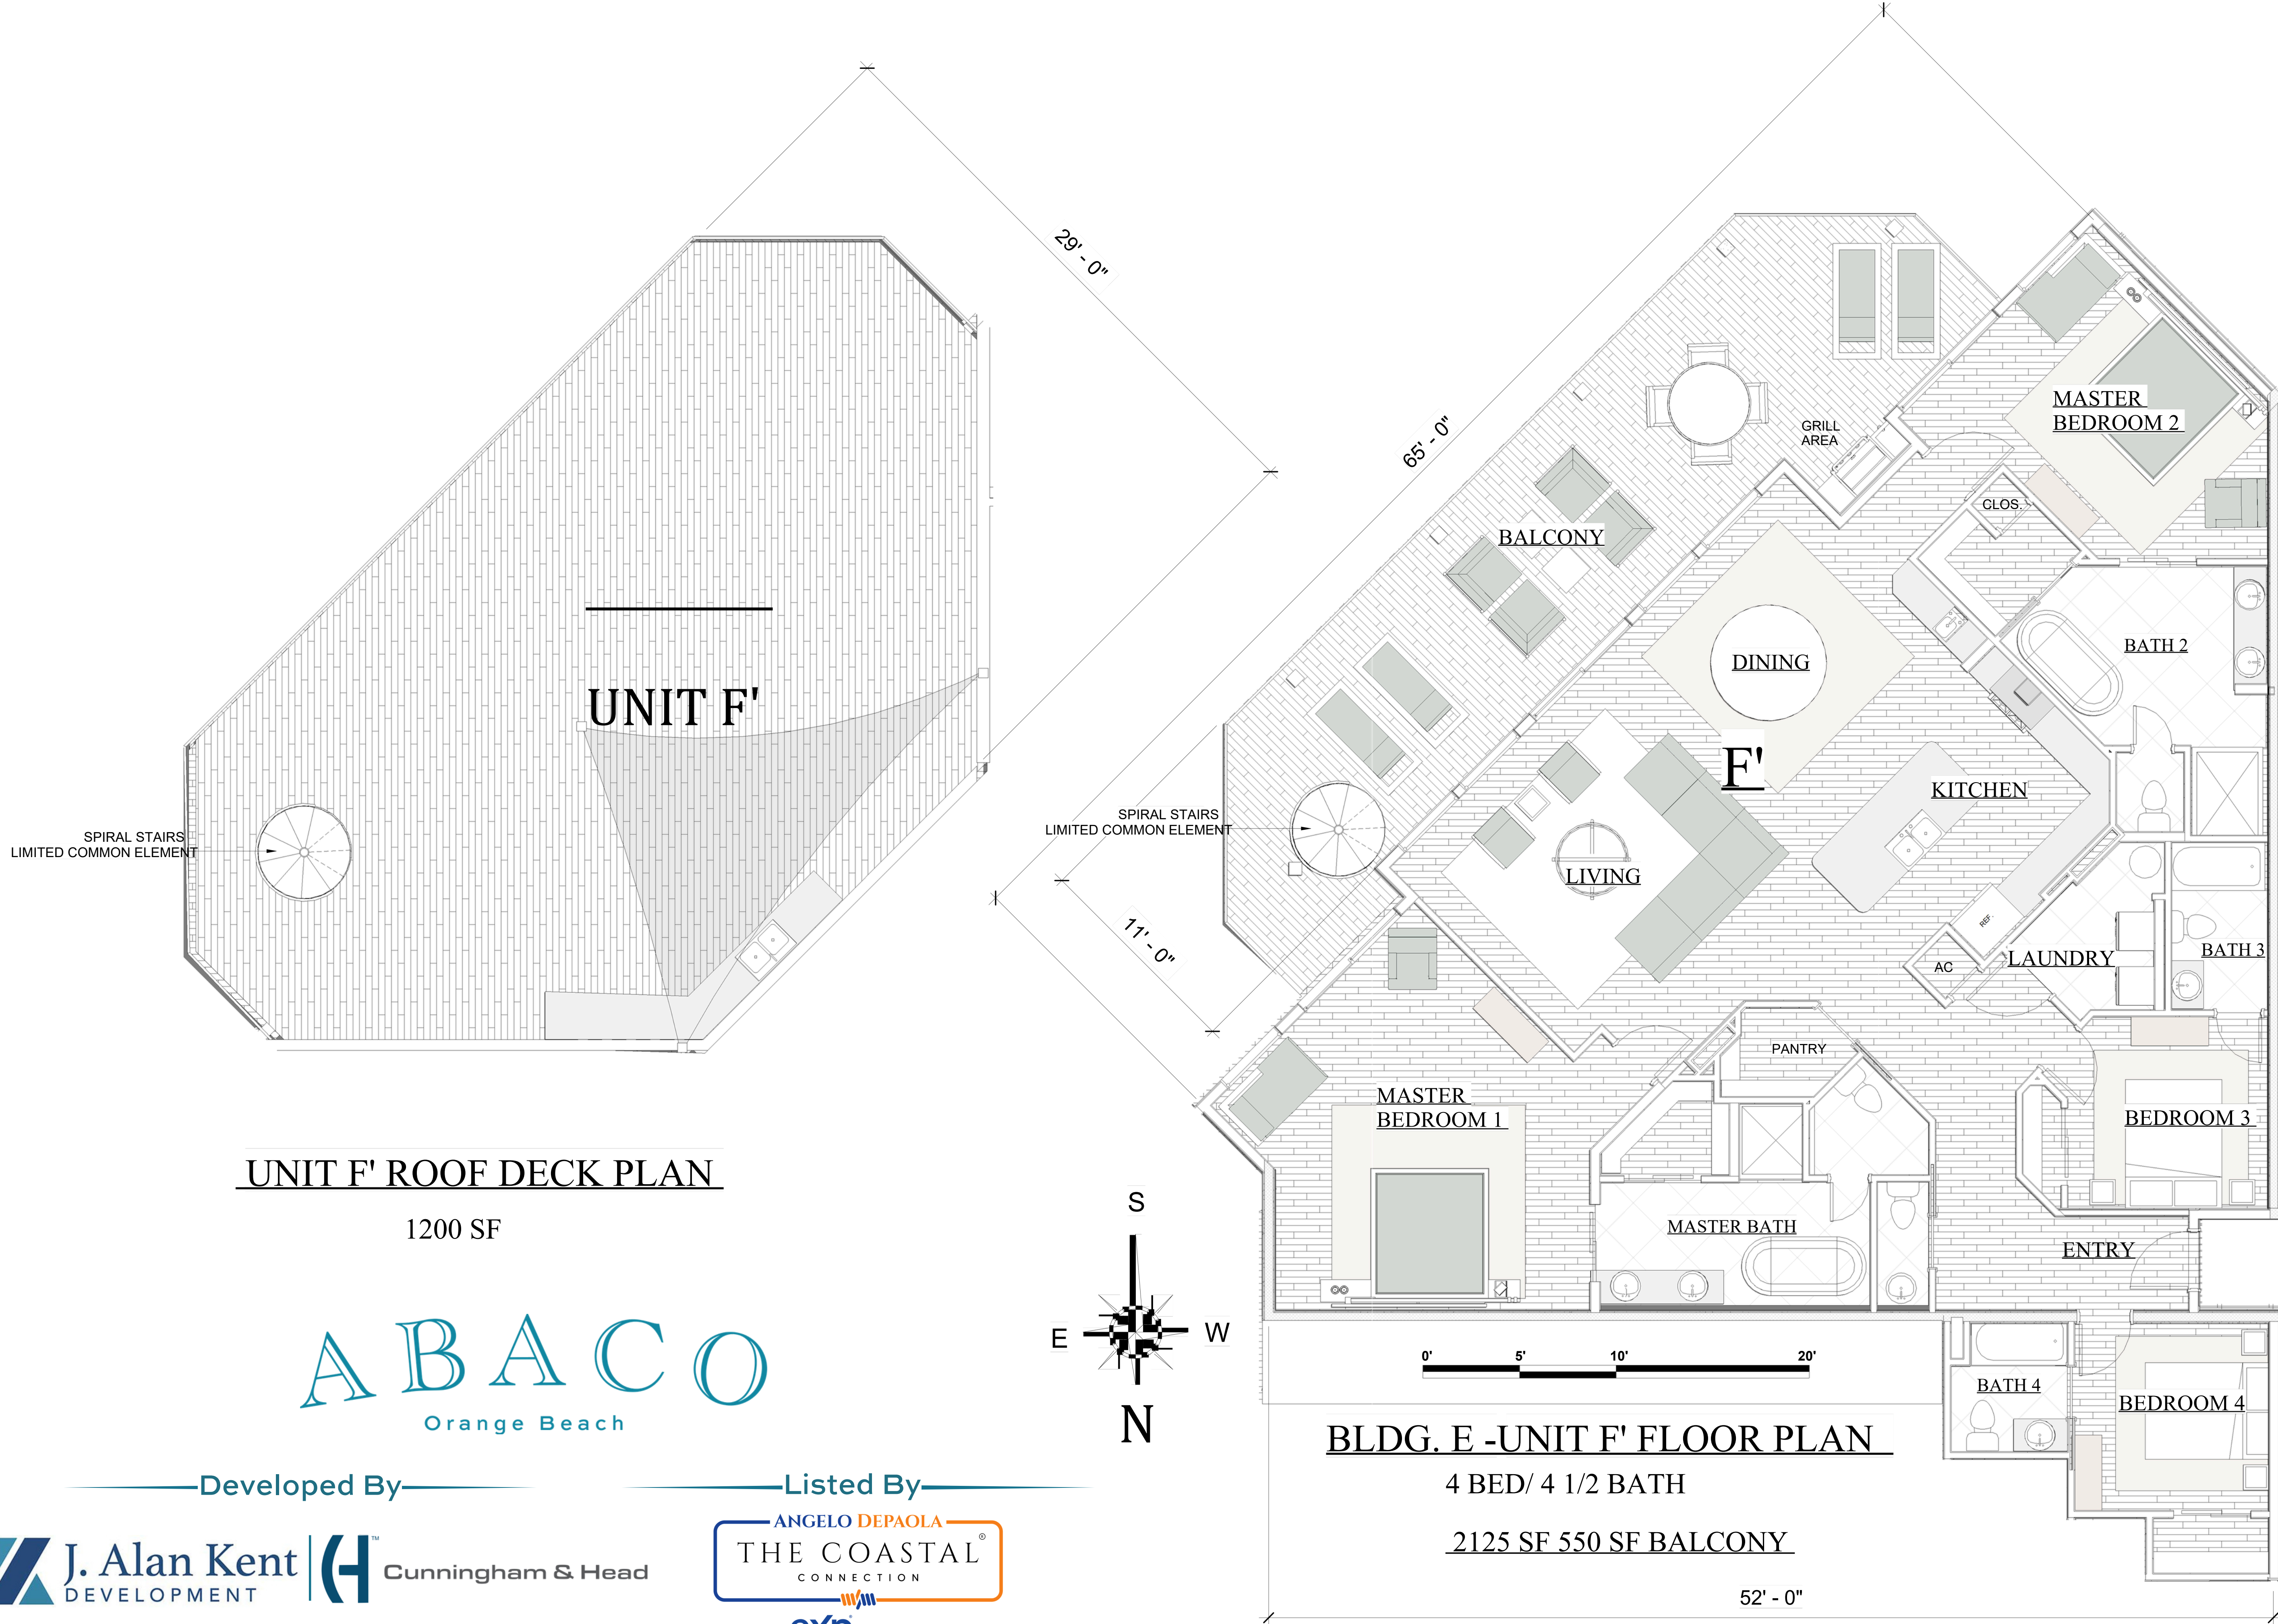

UNIT F' ROOF DECK PLAN

1200 SF

ABACO
Orange Beach

Developed By

Listed By

J. Alan Kent | **Cunningham & Head**
DEVELOPMENT


ANGELO DEPAOLA
THE COASTAL
CONNECTION
exp REALTY

BLDG. E -UNIT F' FLOOR PLAN

4 BED/ 4 1/2 BATH

2125 SF 550 SF BALCONY

Subject to Change "NEED NOT BE BUILT"

 

HENRY NORRIS
&
ASSOCIATES

ARCHITECTURE
&
ENVIRONMENTAL
DESIGN

30 N. PALAFOX
PENSACOLA, FL
32502
(850)432-6011
FAX 435-9001

ABACO
ORANGE BEACH

JOB #:
CAD:
CHECKED; HN
DATE: 6-18-26

REVISIONS:

SEAL:

SHEET TITLE:
BLDG.E.UNIT F'

A12



HENRY NORRIS
&
ASSOCIATES

ARCHITECTURE
&
ENVIRONMENTAL
DESIGN

30 N. PALAFOX
PENSACOLA, FL
32502
(850)432-6011
FAX 435-9001

ABACO
ORANGE BEACH


JOB #:
CAD:
CHECKED; HN
DATE: 6-18-26

REVISIONS:

SEAL:

SHEET TITLE:
BLDG.E-UNIT N'

A13

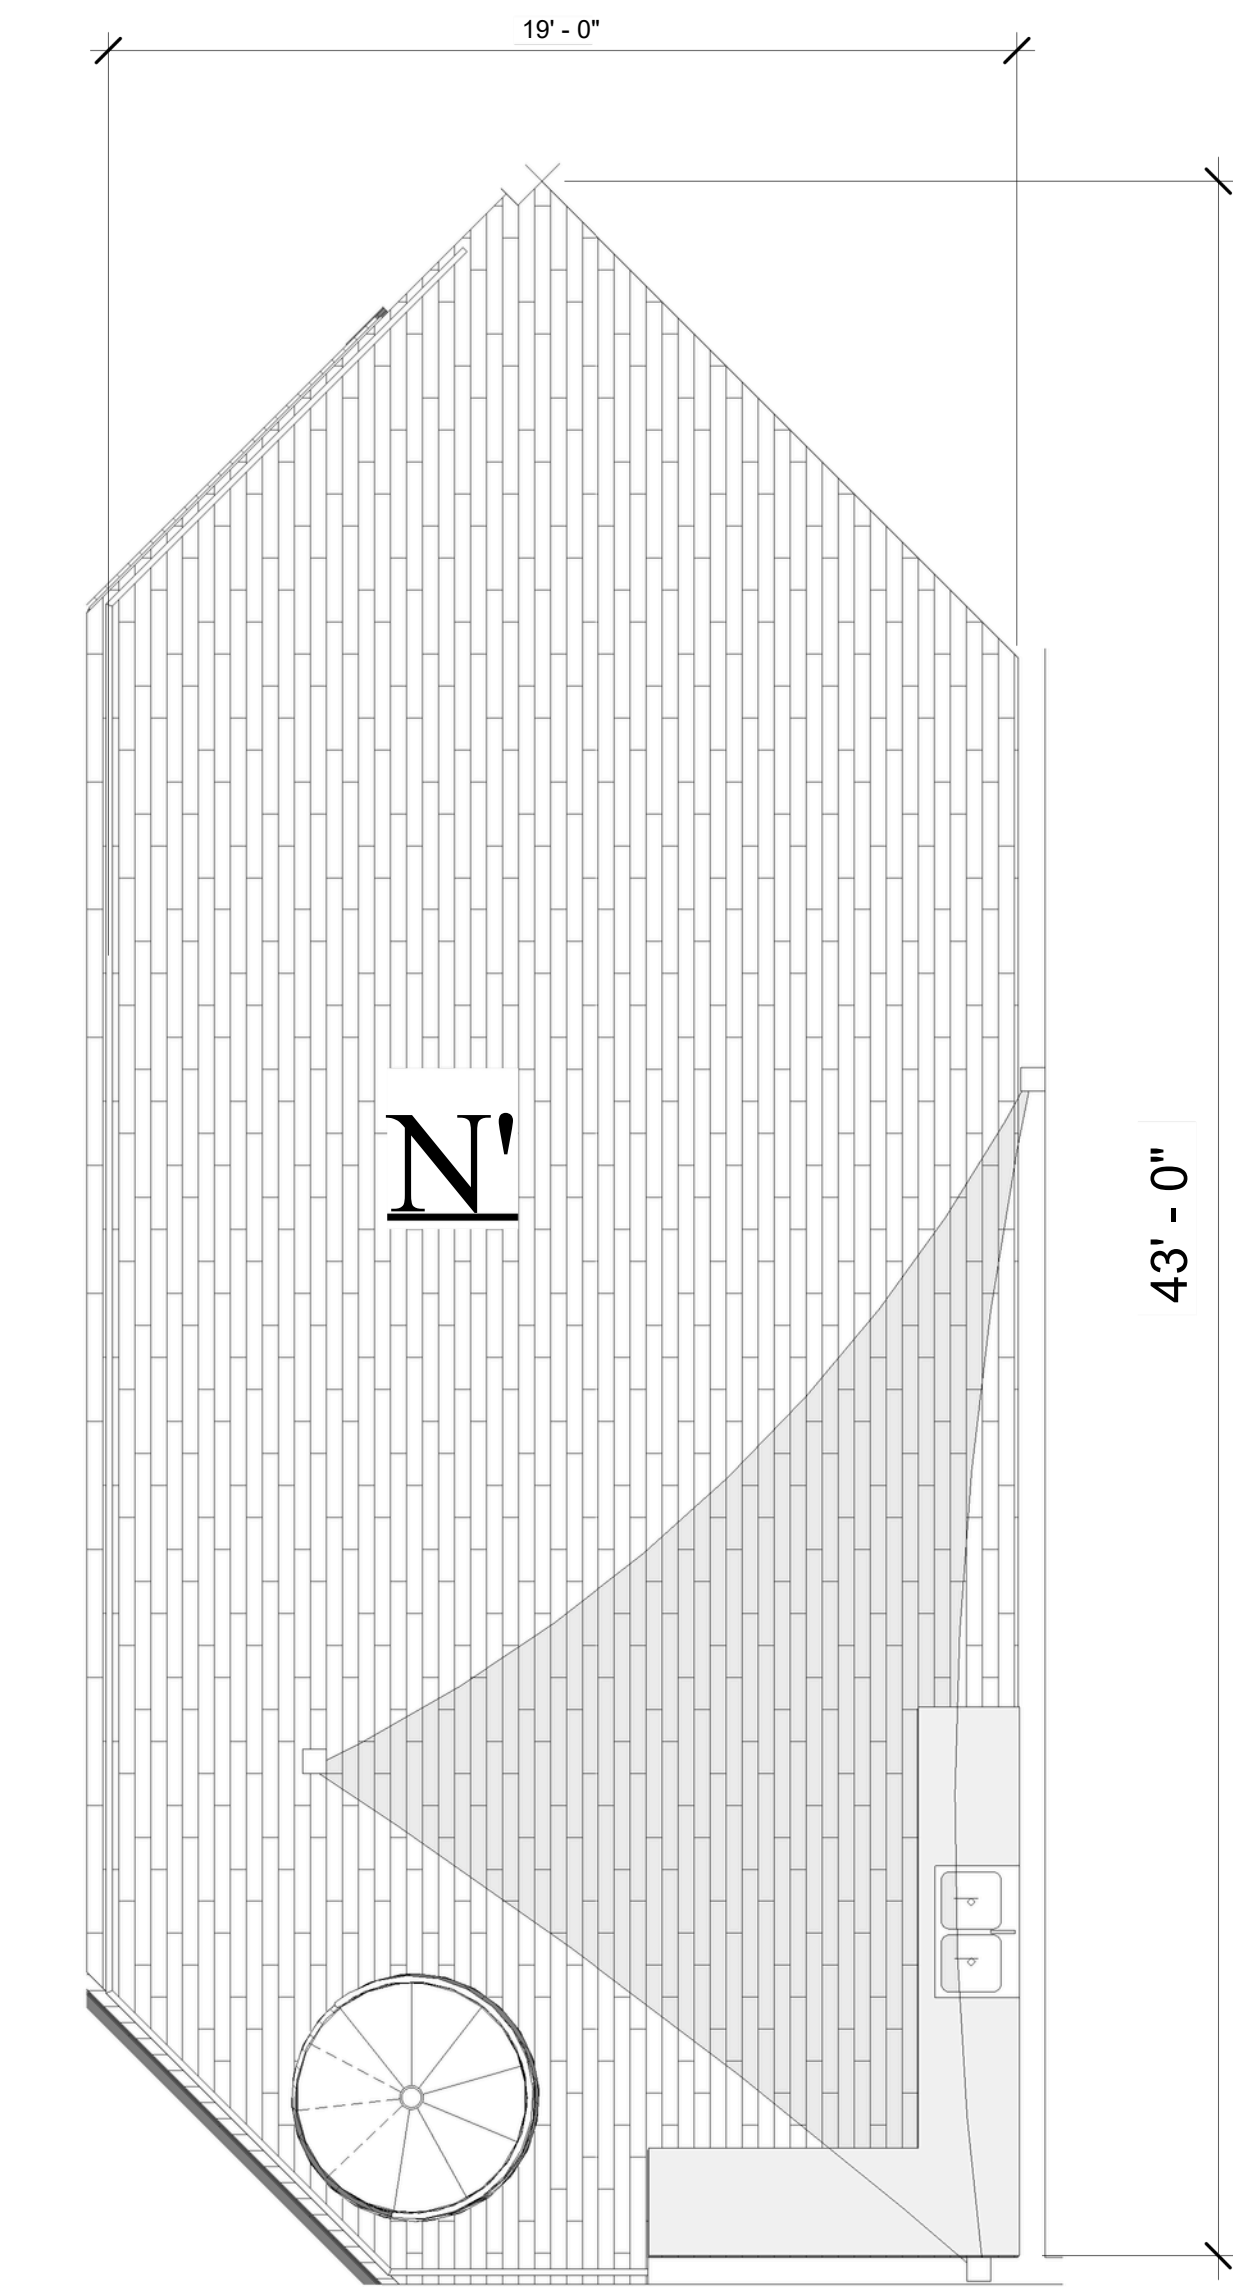

UNIT N' ROOF DECK PLAN
725 SF



BLDG. E - UNIT N'
4 BED/ 3 BATH (1820SF)

ABACO
Orange Beach

Developed By


Listed By

J. Alan Kent
DEVELOPMENT

Cunningham & Head

ANGELO DEPAOLA
THE COASTAL
CONNECTION
exp REALTY

Subject to Change
"NEED NOT BE BUILT"

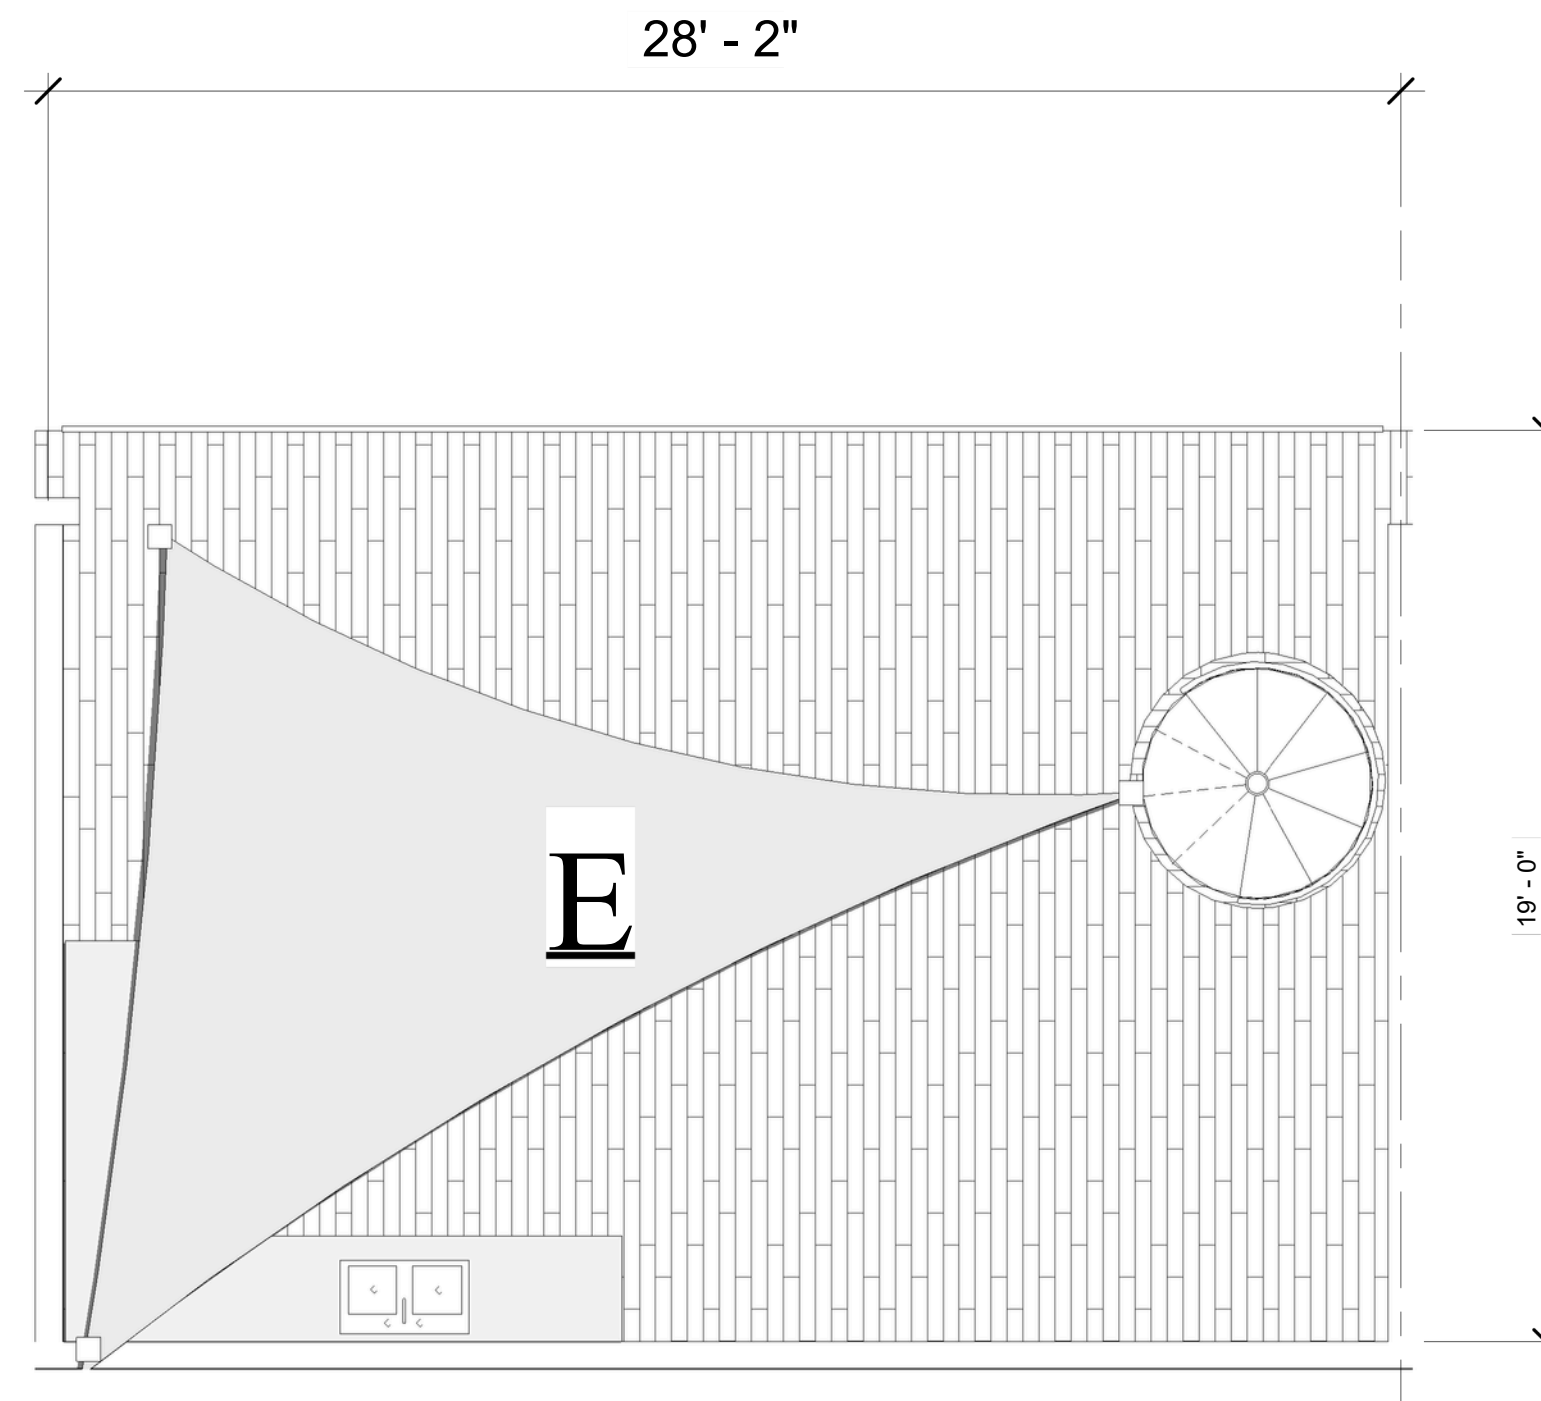

UNIT E' ROOF DECK PLAN

530 SF

ABACO
Orange Beach



Developed By

Listed By

J. Alan Kent
DEVELOPMENT

Cunningham & Head

ANGELO DEPAOLA
THE COASTAL
CONNECTION
exp REALTY

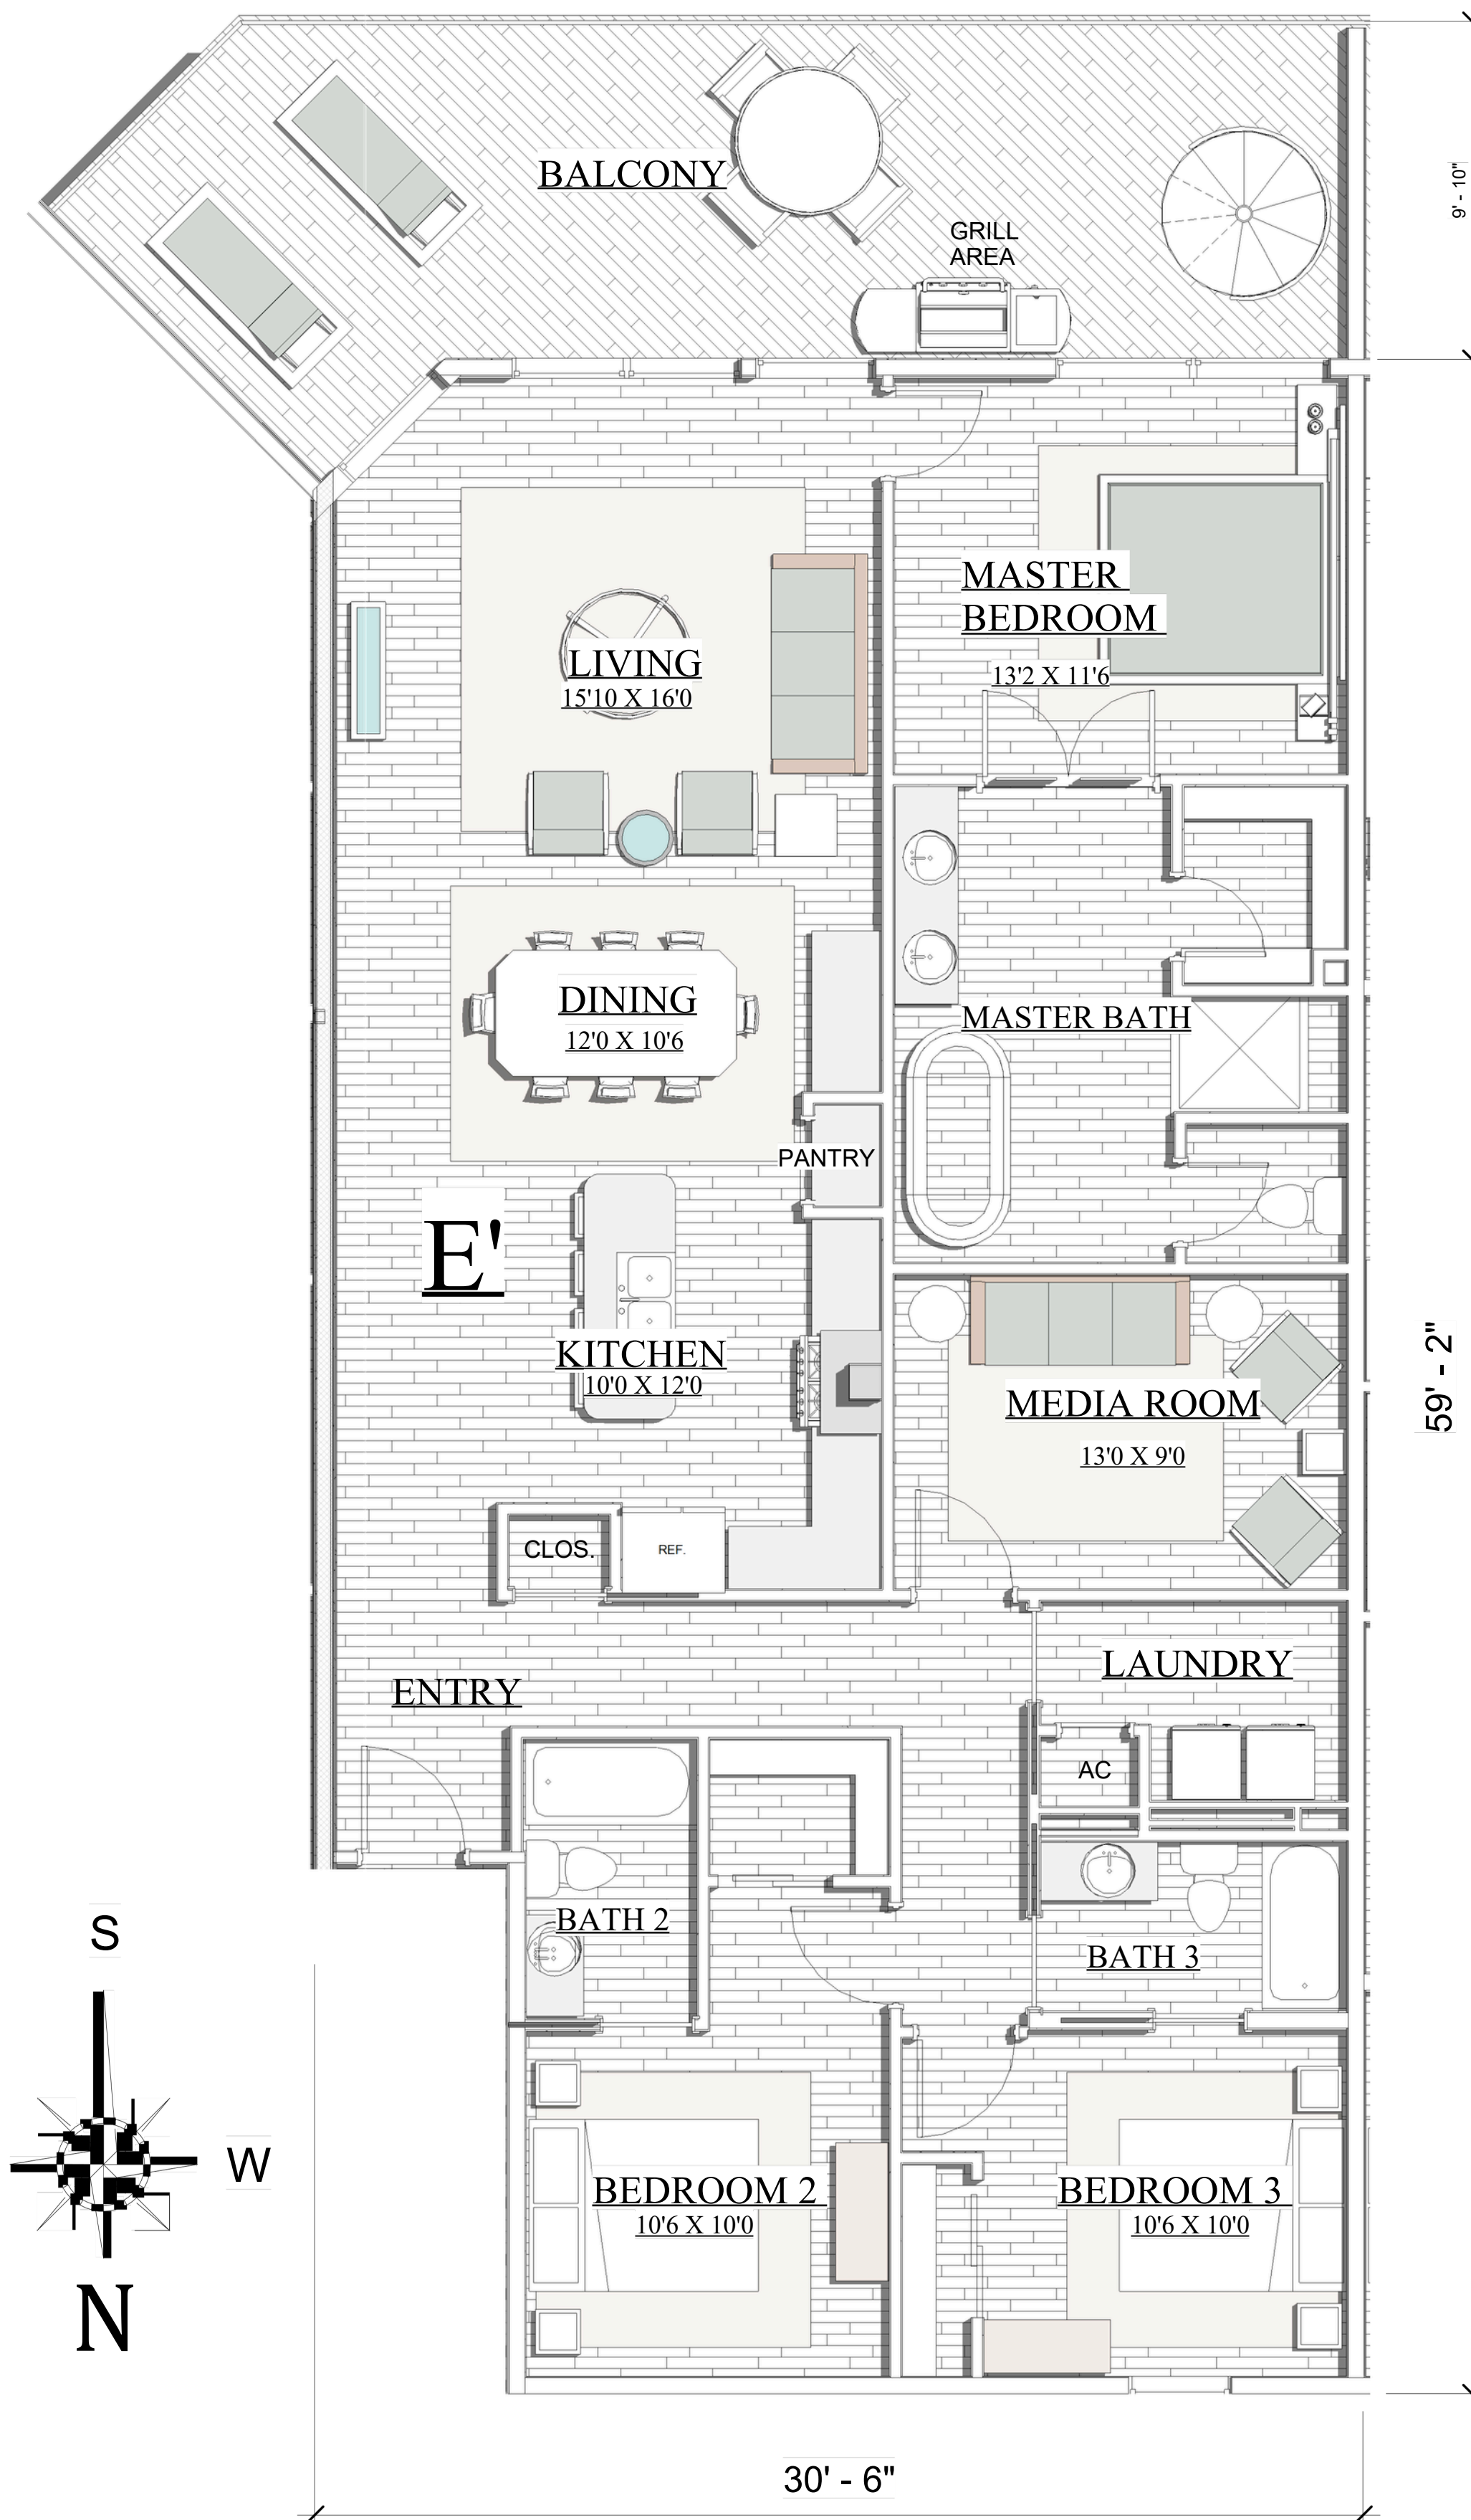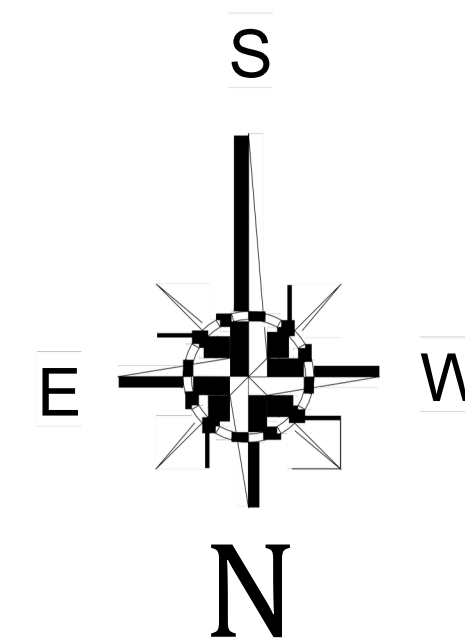

BLDG. E -UNIT E'

3 BED/ 3 BATH W/MEDIA (1610 SF)

Subject to Change
"NEED NOT BE BUILT"



HENRY NORRIS
&
ASSOCIATES

ARCHITECTURE
&
ENVIRONMENTAL
DESIGN

30 N. PALAFOX
PENSACOLA, FL
32502
(850)432-6011
FAX 435-9001

ABACO
ORANGE BEACH


JOB #:
CAD:
CHECKED; HN
DATE: 6-18-26

REVISIONS:


SEAL:

SHEET TITLE:
BLDG.E -UNIT E'

A14

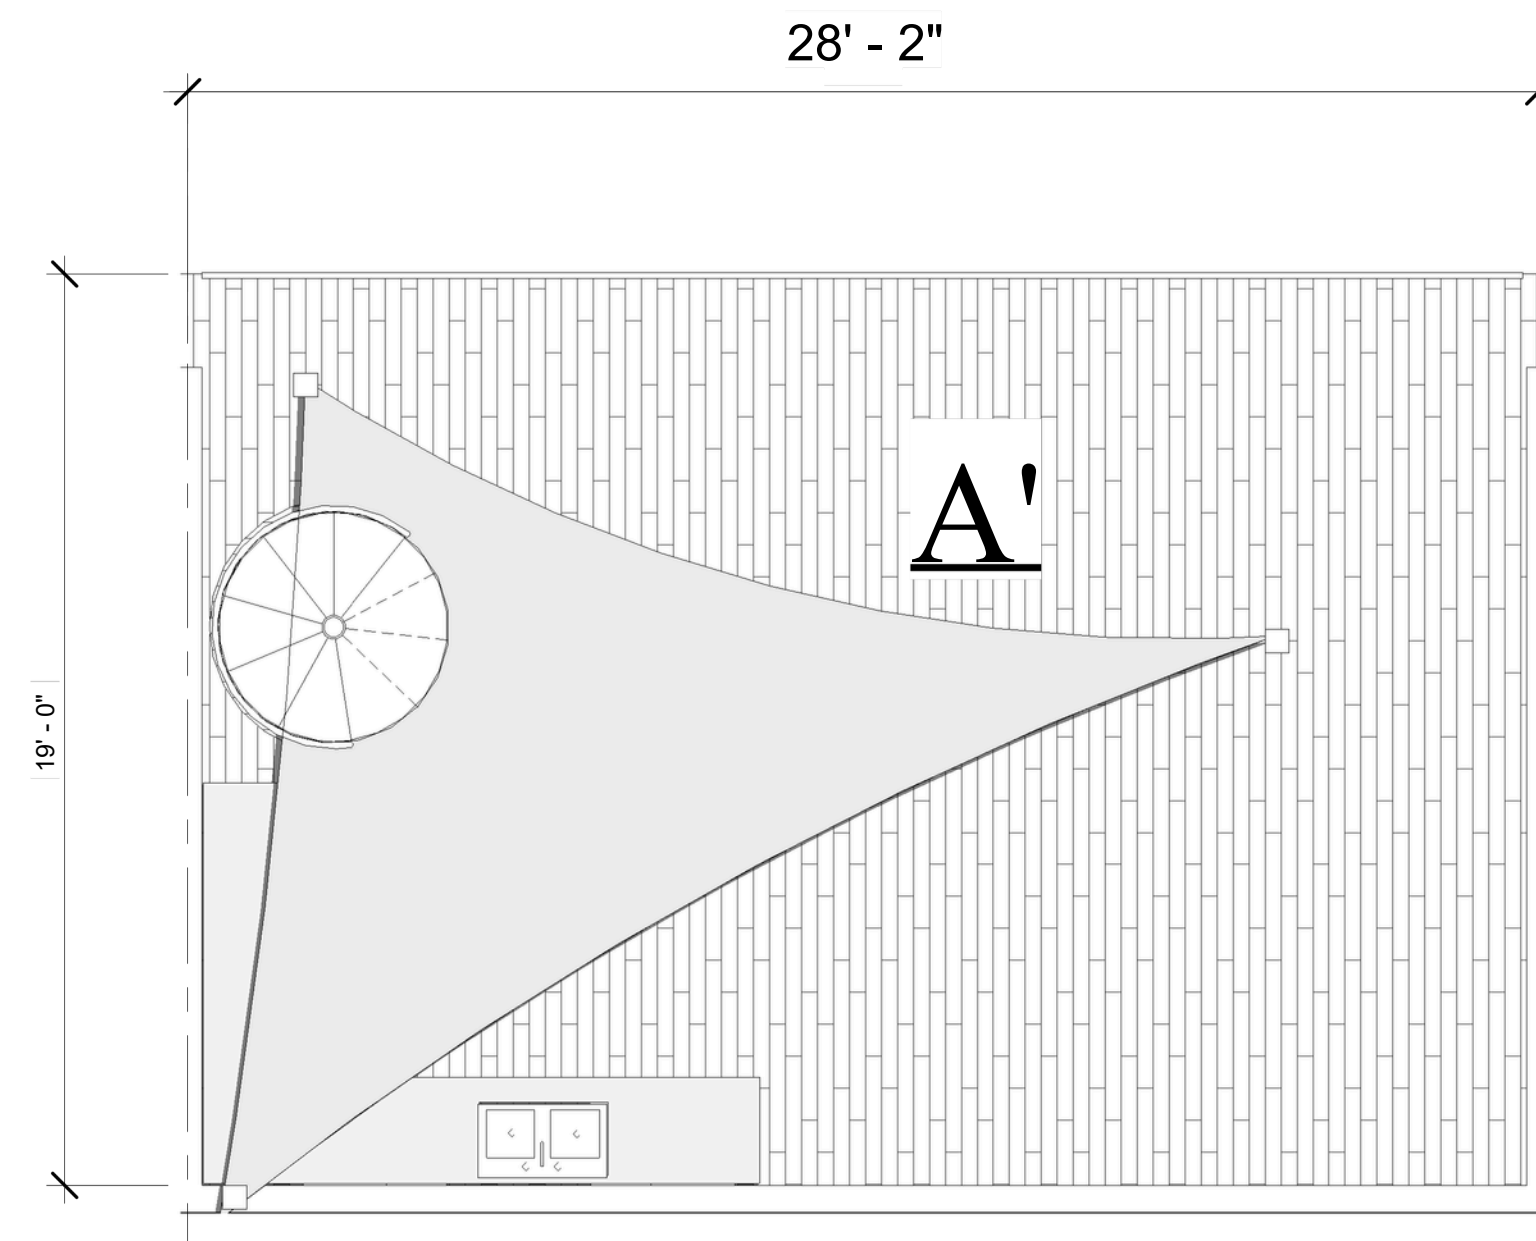


ROOF TOP DECK UNIT A'
530 SF TOTAL

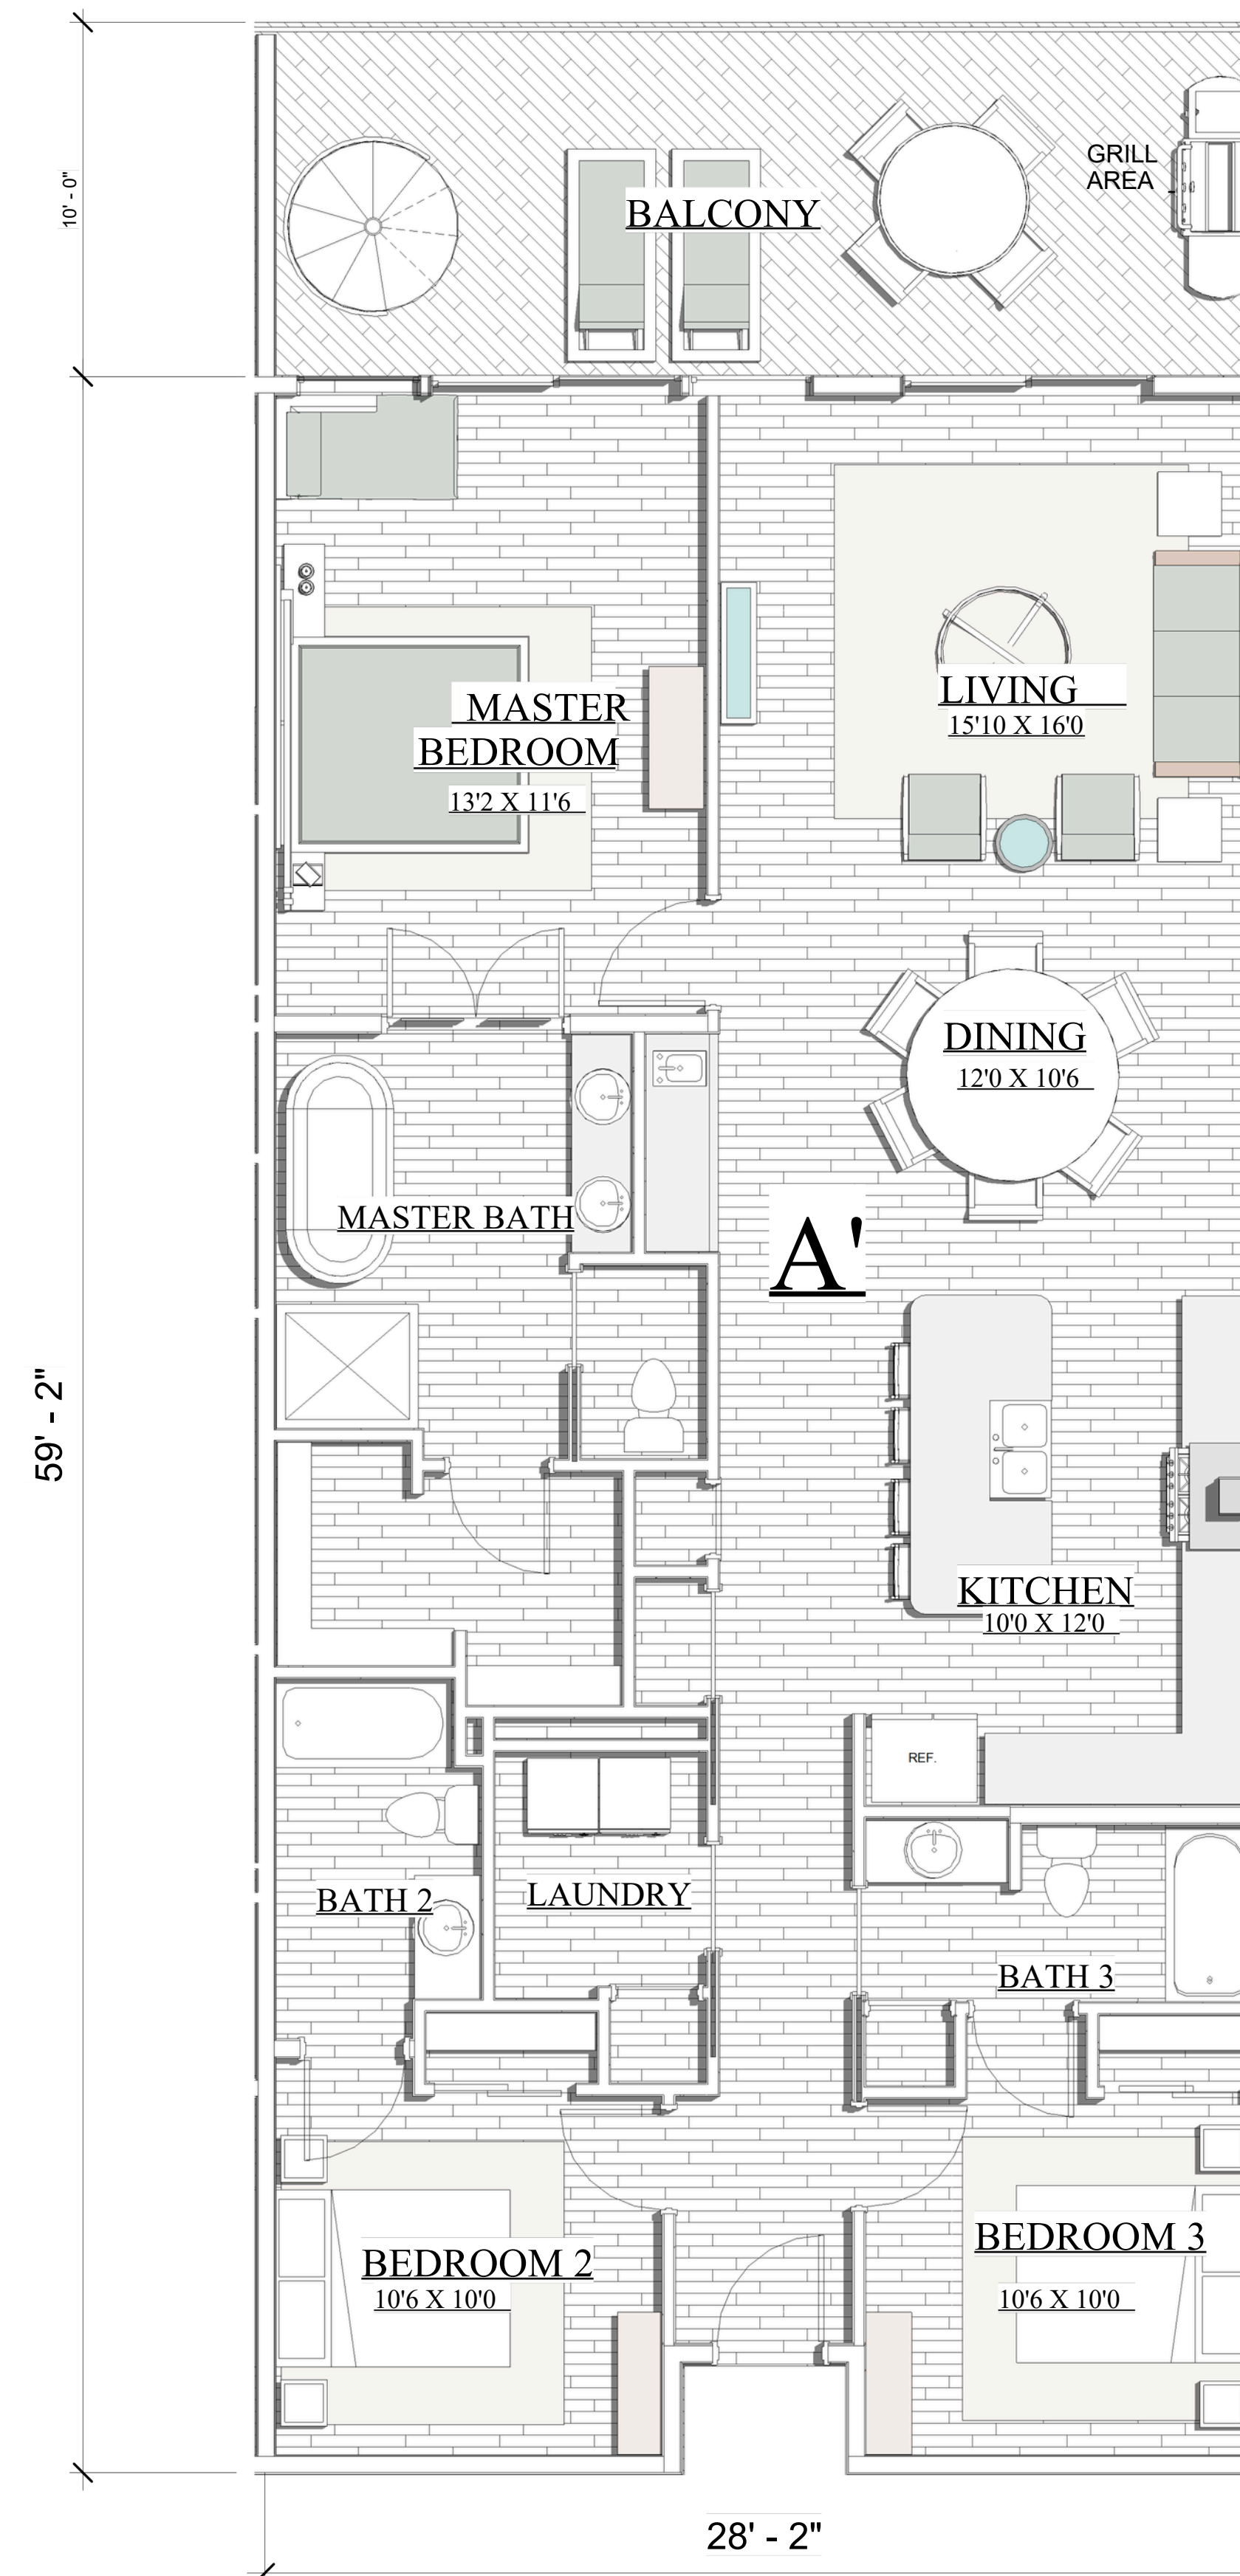

BLDG. E -UNIT A'

3 BED/ 3 BATH (1540SF)

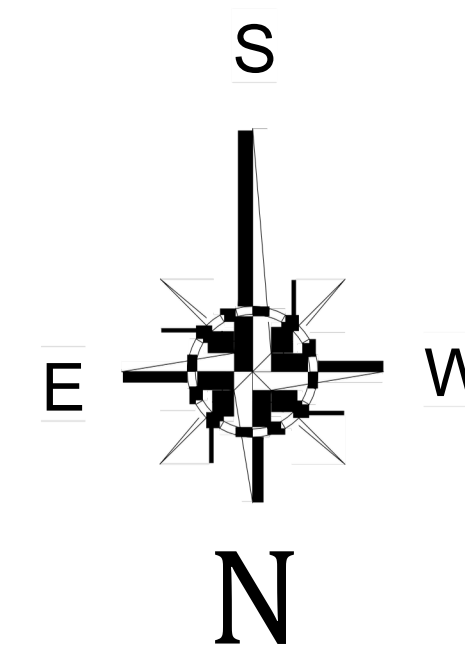

ABACO
Orange Beach

Developed By

Listed By

J. Alan Kent | **Cunningham & Head**
DEVELOPMENT

ANGELO DEPAOLA
THE COASTAL
CONNECTION
expREALTY

Subject to Change
"NEED NOT BE BUILT"



HENRY NORRIS
&
ASSOCIATES

ARCHITECTURE
&
ENVIRONMENTAL
DESIGN

30 N. PALAFOX
PENSACOLA, FL
32502
(850)432-6011
FAX 435-9001

ABACO
ORANGE BEACH


JOB #:
CAD:
CHECKED; HN
DATE: 6-18-26

REVISIONS:


SEAL:

SHEET TITLE:
BLDG.E-UNIT A'

A15

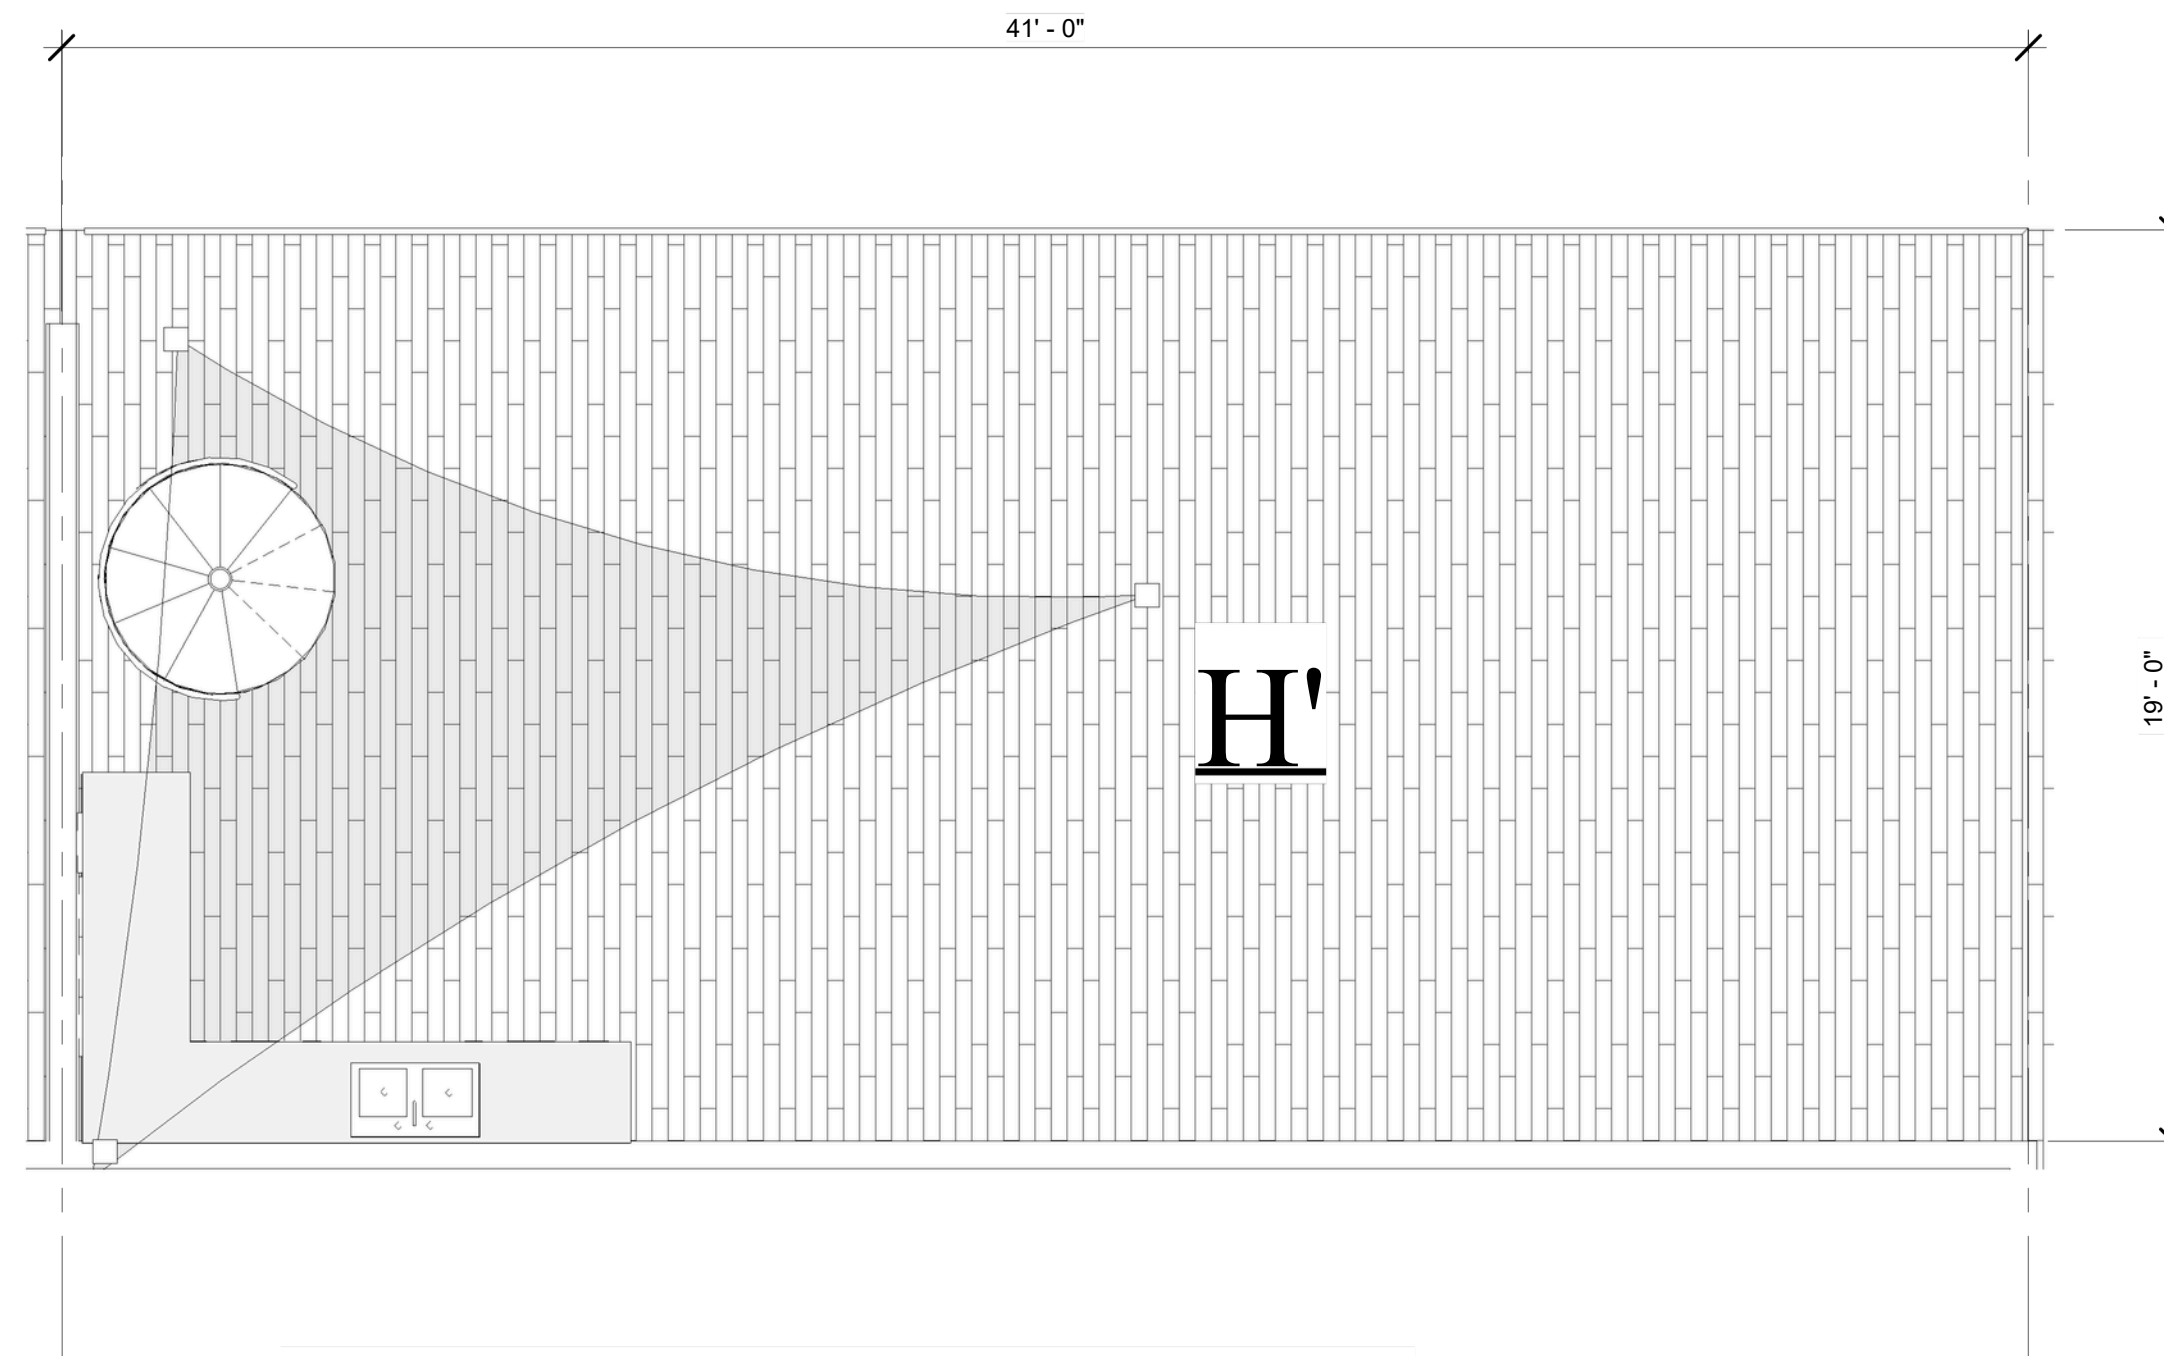


ROOF TOP DECK UNIT H'
780 SF TOTAL

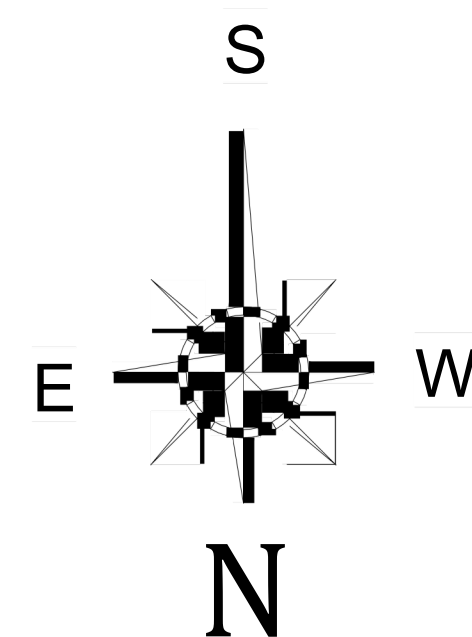

ABACO
Orange Beach

Developed By

Listed By

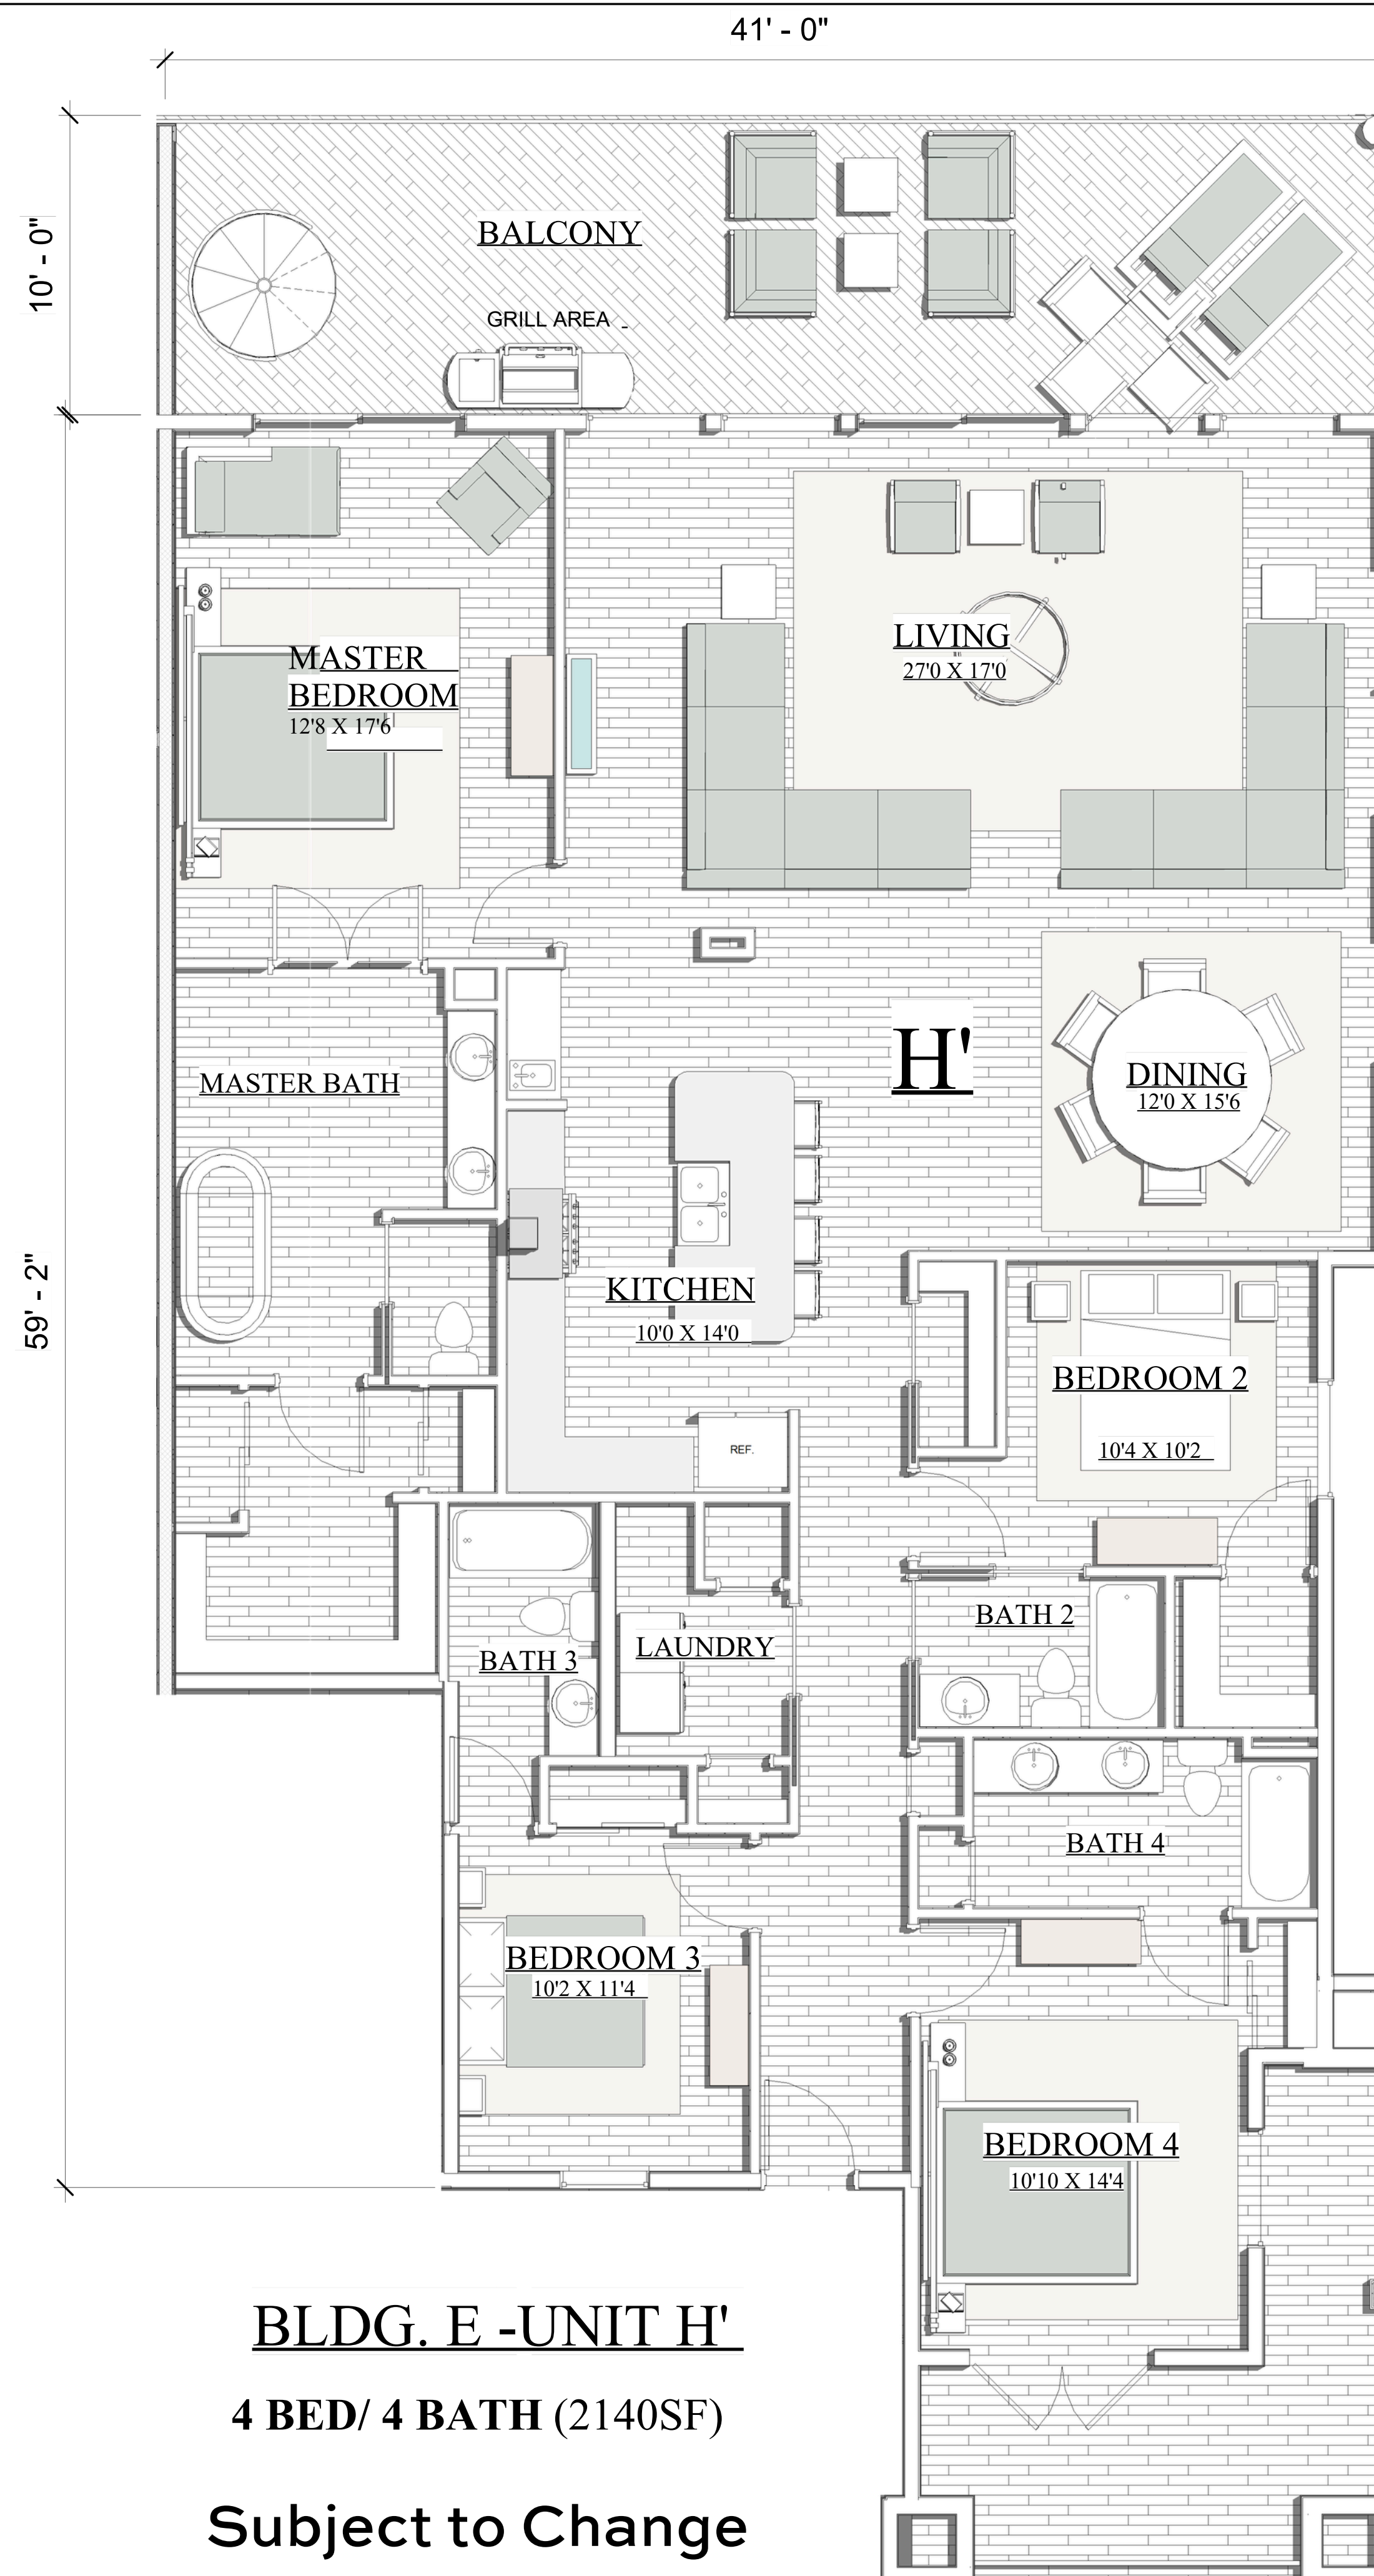

BLDG. E -UNIT H'

4 BED/ 4 BATH (2140SF)

Subject to Change
"NEED NOT BE BUILT"



**HENRY NORRIS
&
ASSOCIATES**

**ARCHITECTURE
&
ENVIRONMENTAL
DESIGN**

30 N. PALAFOX
PENSACOLA, FL
32502
(850)432-6011
FAX 435-9001

ABACO
ORANGE BEACH

JOB #:
CAD:
CHECKED; HN
DATE: 6-18-26

REVISIONS:

SEAL:

SHEET TITLE:
BLDG.E-UNIT H'

A16